DocuSign Envelope ID: 1E7AE788-ABE5-4937-9493-A2533A162B6C

NOTE: CONTRACTOR TO UTILIZE HORIZONTAL & VERTICAL BENDS AS NECESSARY

UTILITY CONSTRUCTION

DOCUMENT NOT CONSIDERED FINAL UNLESS ALL SIGNATURES COMPLETED

FINAL DESIGN
RELEASE FOR CONSTRUCTION

PROJECT REFERENCE NO.	SHEET NO.
W-5600	UC-22A
DESIGNED BY: SS	6/23/2020 | 11:01:01 EDT
DRAWN BY: SS	
CHECKED BY: MVZ	
APPROVED BY: MVZ	
REVISED:	
NORTH CAROLINA DEPARTMENT OF TRANSPORTATION	
UTILITIES ENGINEERING SEC. PH(ONE:(919)707-6690 FAX:(919)250-4151	UTILITY CONSTRUCTION PLANS ONLY

NORTH CAROLINA PROFESSIONAL SEAL 10773 ENGINEER EDWARD G. WETHERILL

Edward G. Wetherill

NAD 83/NA 2011

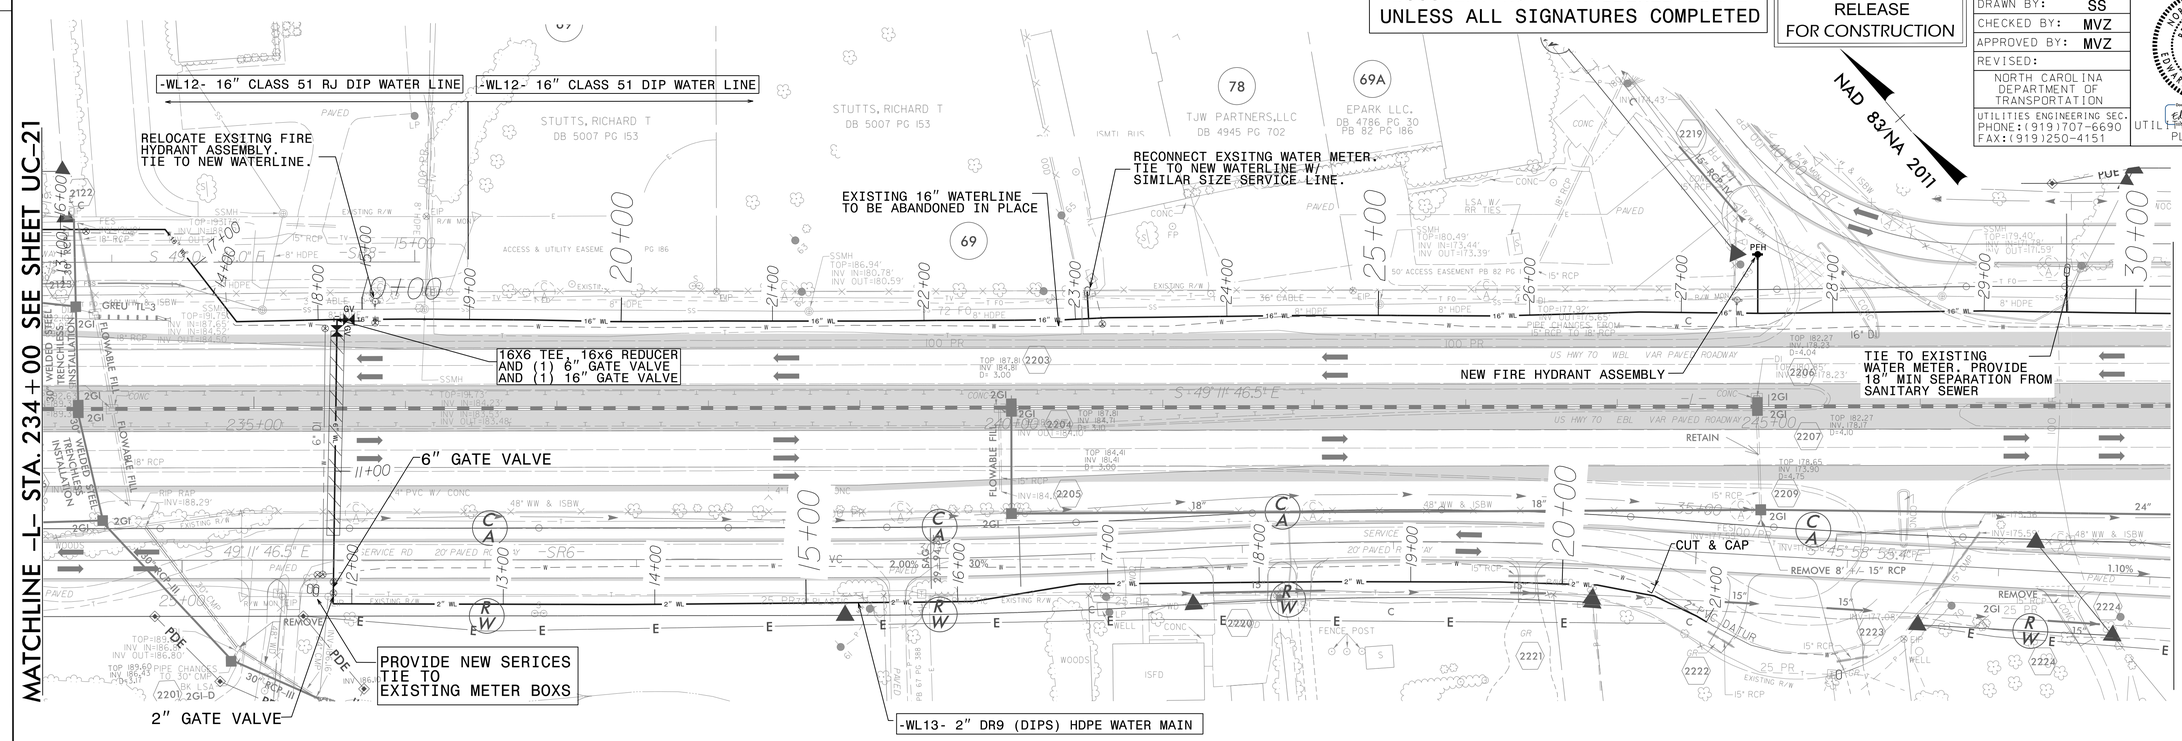

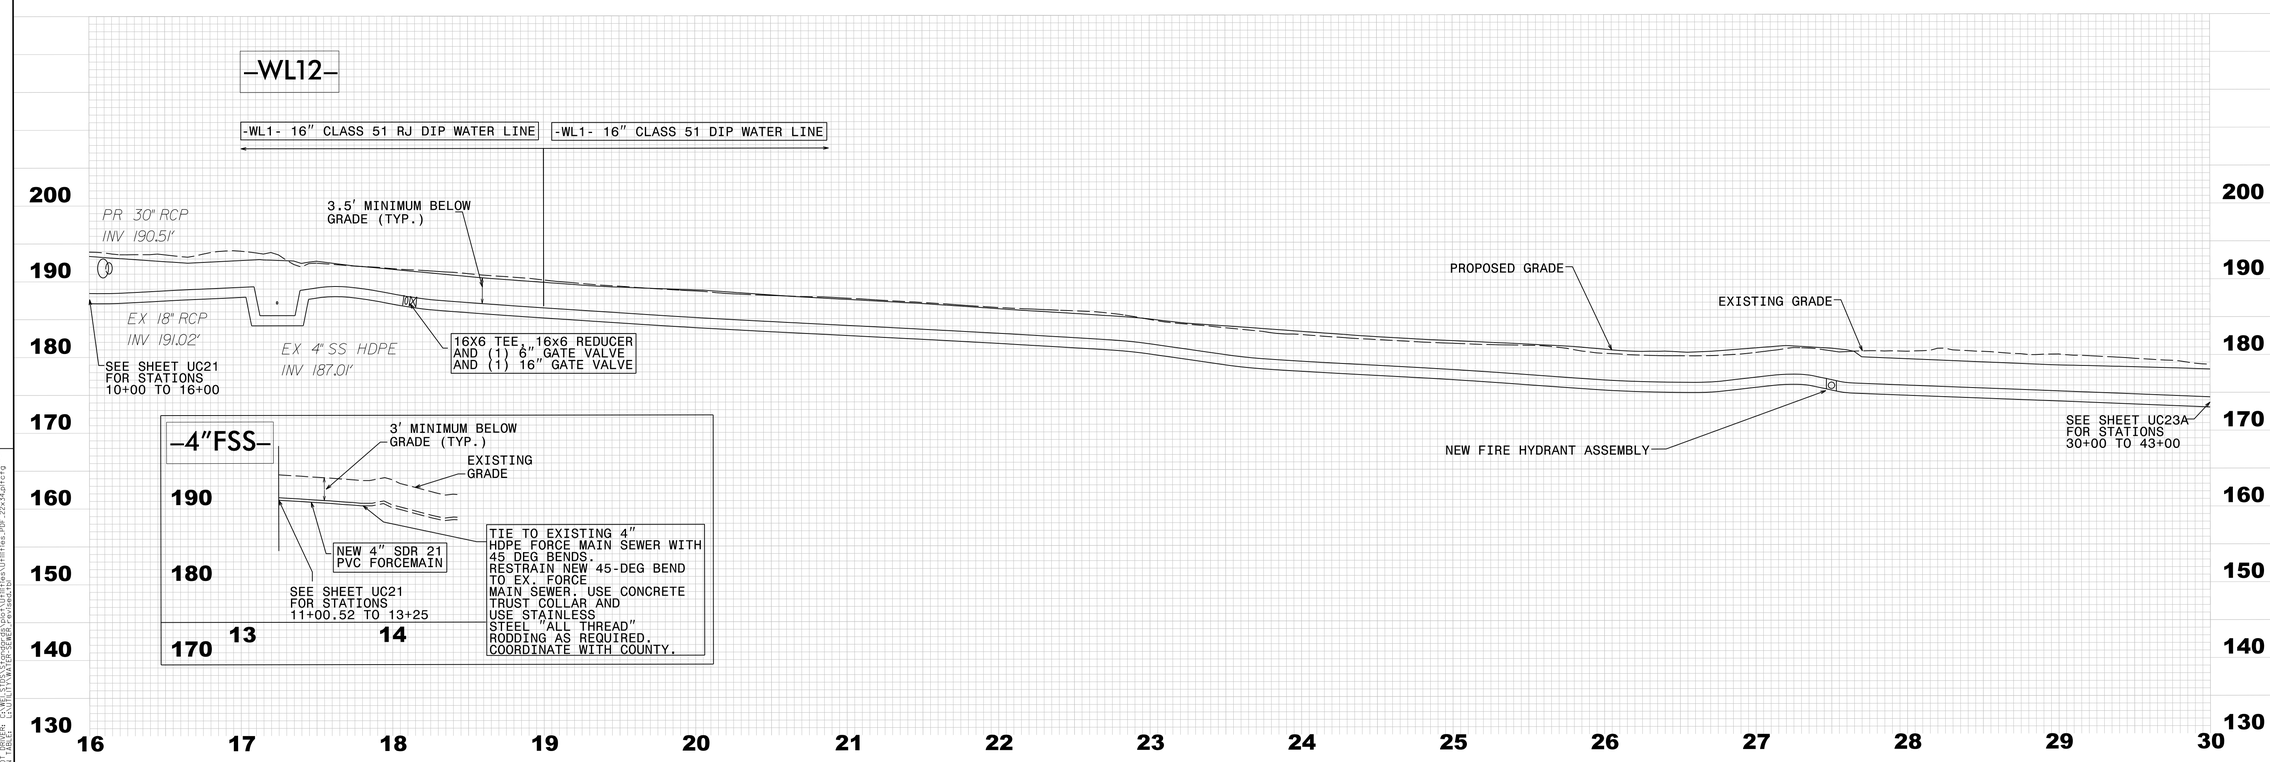

REVISIONS

8/17/99