DocuSign Envelope ID: 28E2E83D-424F-4B5A-9FA6-3D802DC20173

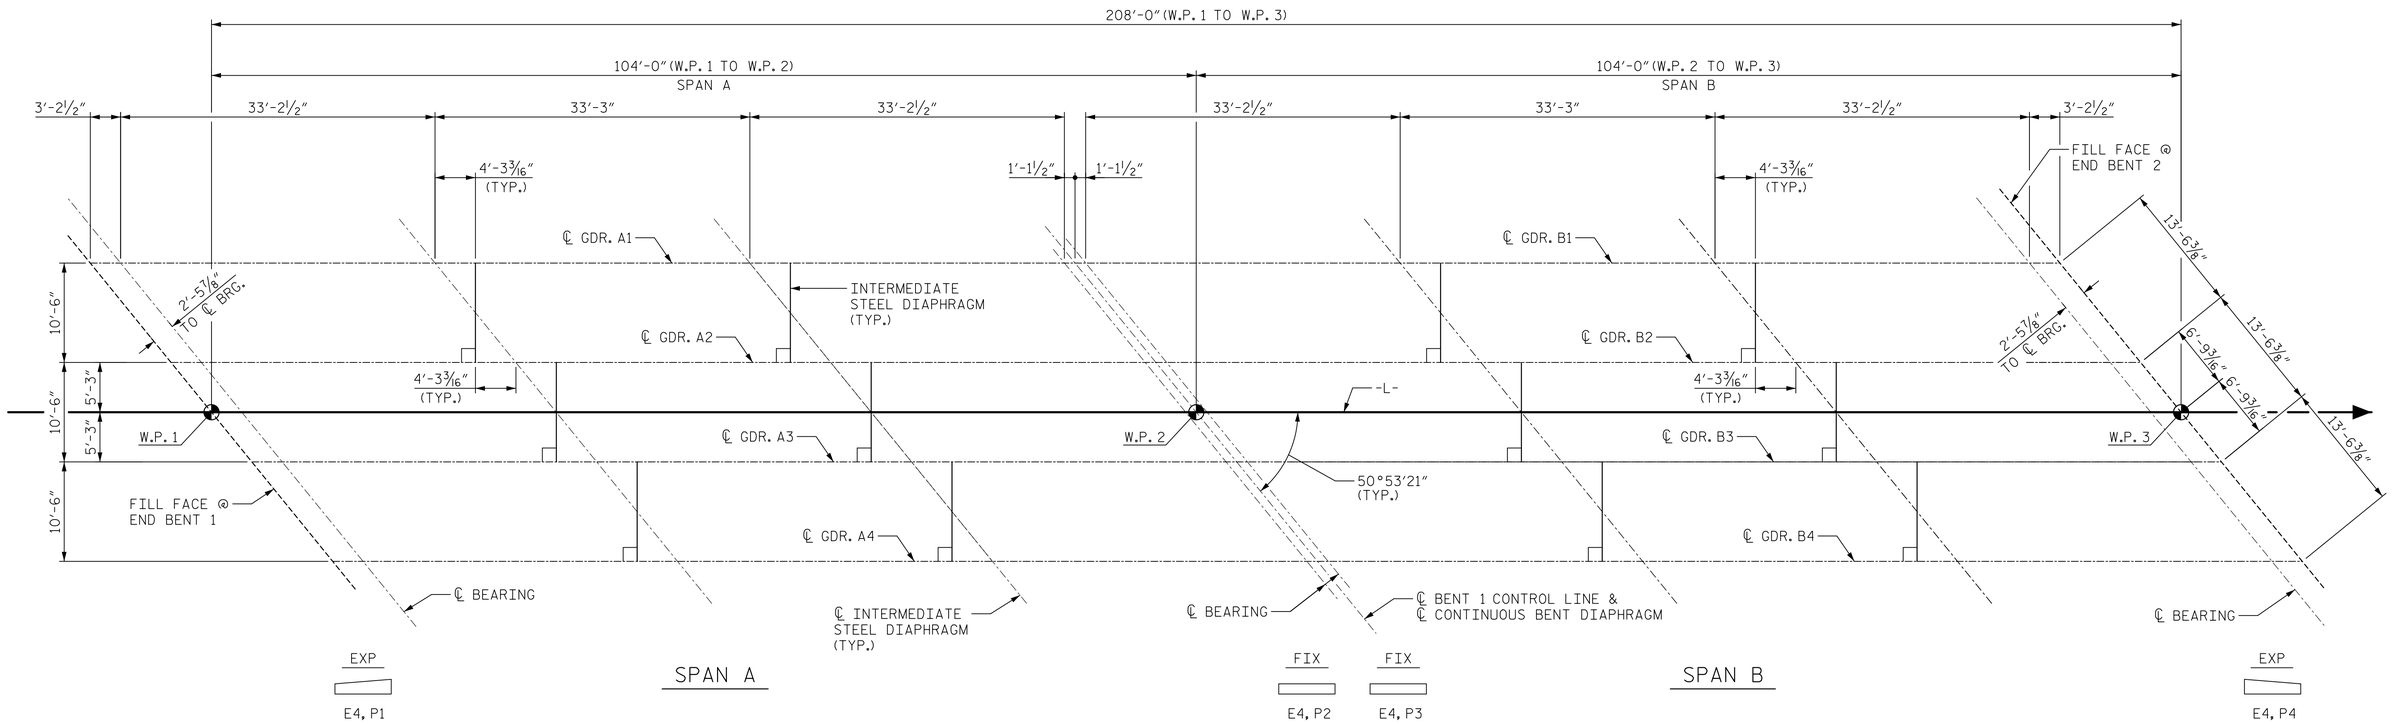


# FRAMING PLAN

(END BENT AND BENT DIAPHRAGMS OMITTED FOR CLARITY)

PROJECT NO. BR-0042

ROCKINGHAM COUNTY

STATION: 19+56.99 -L-
13+29.58 -Y-

AECOM
AECOM TECHNICAL SERVICES OF NC, INC.
701 CORPORATE CENTER DRIVE, SUITE 475
RALEIGH, NC 27607
(919) 854-6200 www.aecom.com
AECOM License No. F-0342

DocuSigned by: John C. Morrison
NORTH CAROLINA PROFESSIONAL SEAL 030474 ENGINEER JOHN C. MORRISON
5/27/2020

STATE OF NORTH CAROLINA
DEPARTMENT OF TRANSPORTATION
RALEIGH

SUPERSTRUCTURE

FRAMING PLAN

| REVISIONS | | | | | | SHEET NO. |
|---|---|---|---|---|---|---|
| NO. | BY: | DATE: | NO. | BY: | DATE: | S-09 |
| 1 | | | 3 | | | TOTAL SHEETS |
| 2 | | | 4 | | | 28 |

DOCUMENT NOT CONSIDERED FINAL UNLESS ALL SIGNATURES COMPLETED

| | | | |
|---|---|---|---|
| DRAWN BY : | T.B. STUMP | DATE : | 04/2019 |
| CHECKED BY : | J.C. MORRISON | DATE : | 04/2019 |
| DESIGNED BY : | T.B. STUMP | DATE : | 04/2019 |
| DESIGN CHECKED BY : | J.C. MORRISON | DATE : | 04/2019 |

DATE: 5/27/2020
TIME: 12:55:55 PM

USER: mwenck
DGN: \\usrah3p000\Data\Projects\60597086 - BR-0042\900_CAD_DISK\90_CADD_NCDOT_TIP\Structures\04 Drawings\400_JT_S09_BR-0042_SWL_FF.dgn