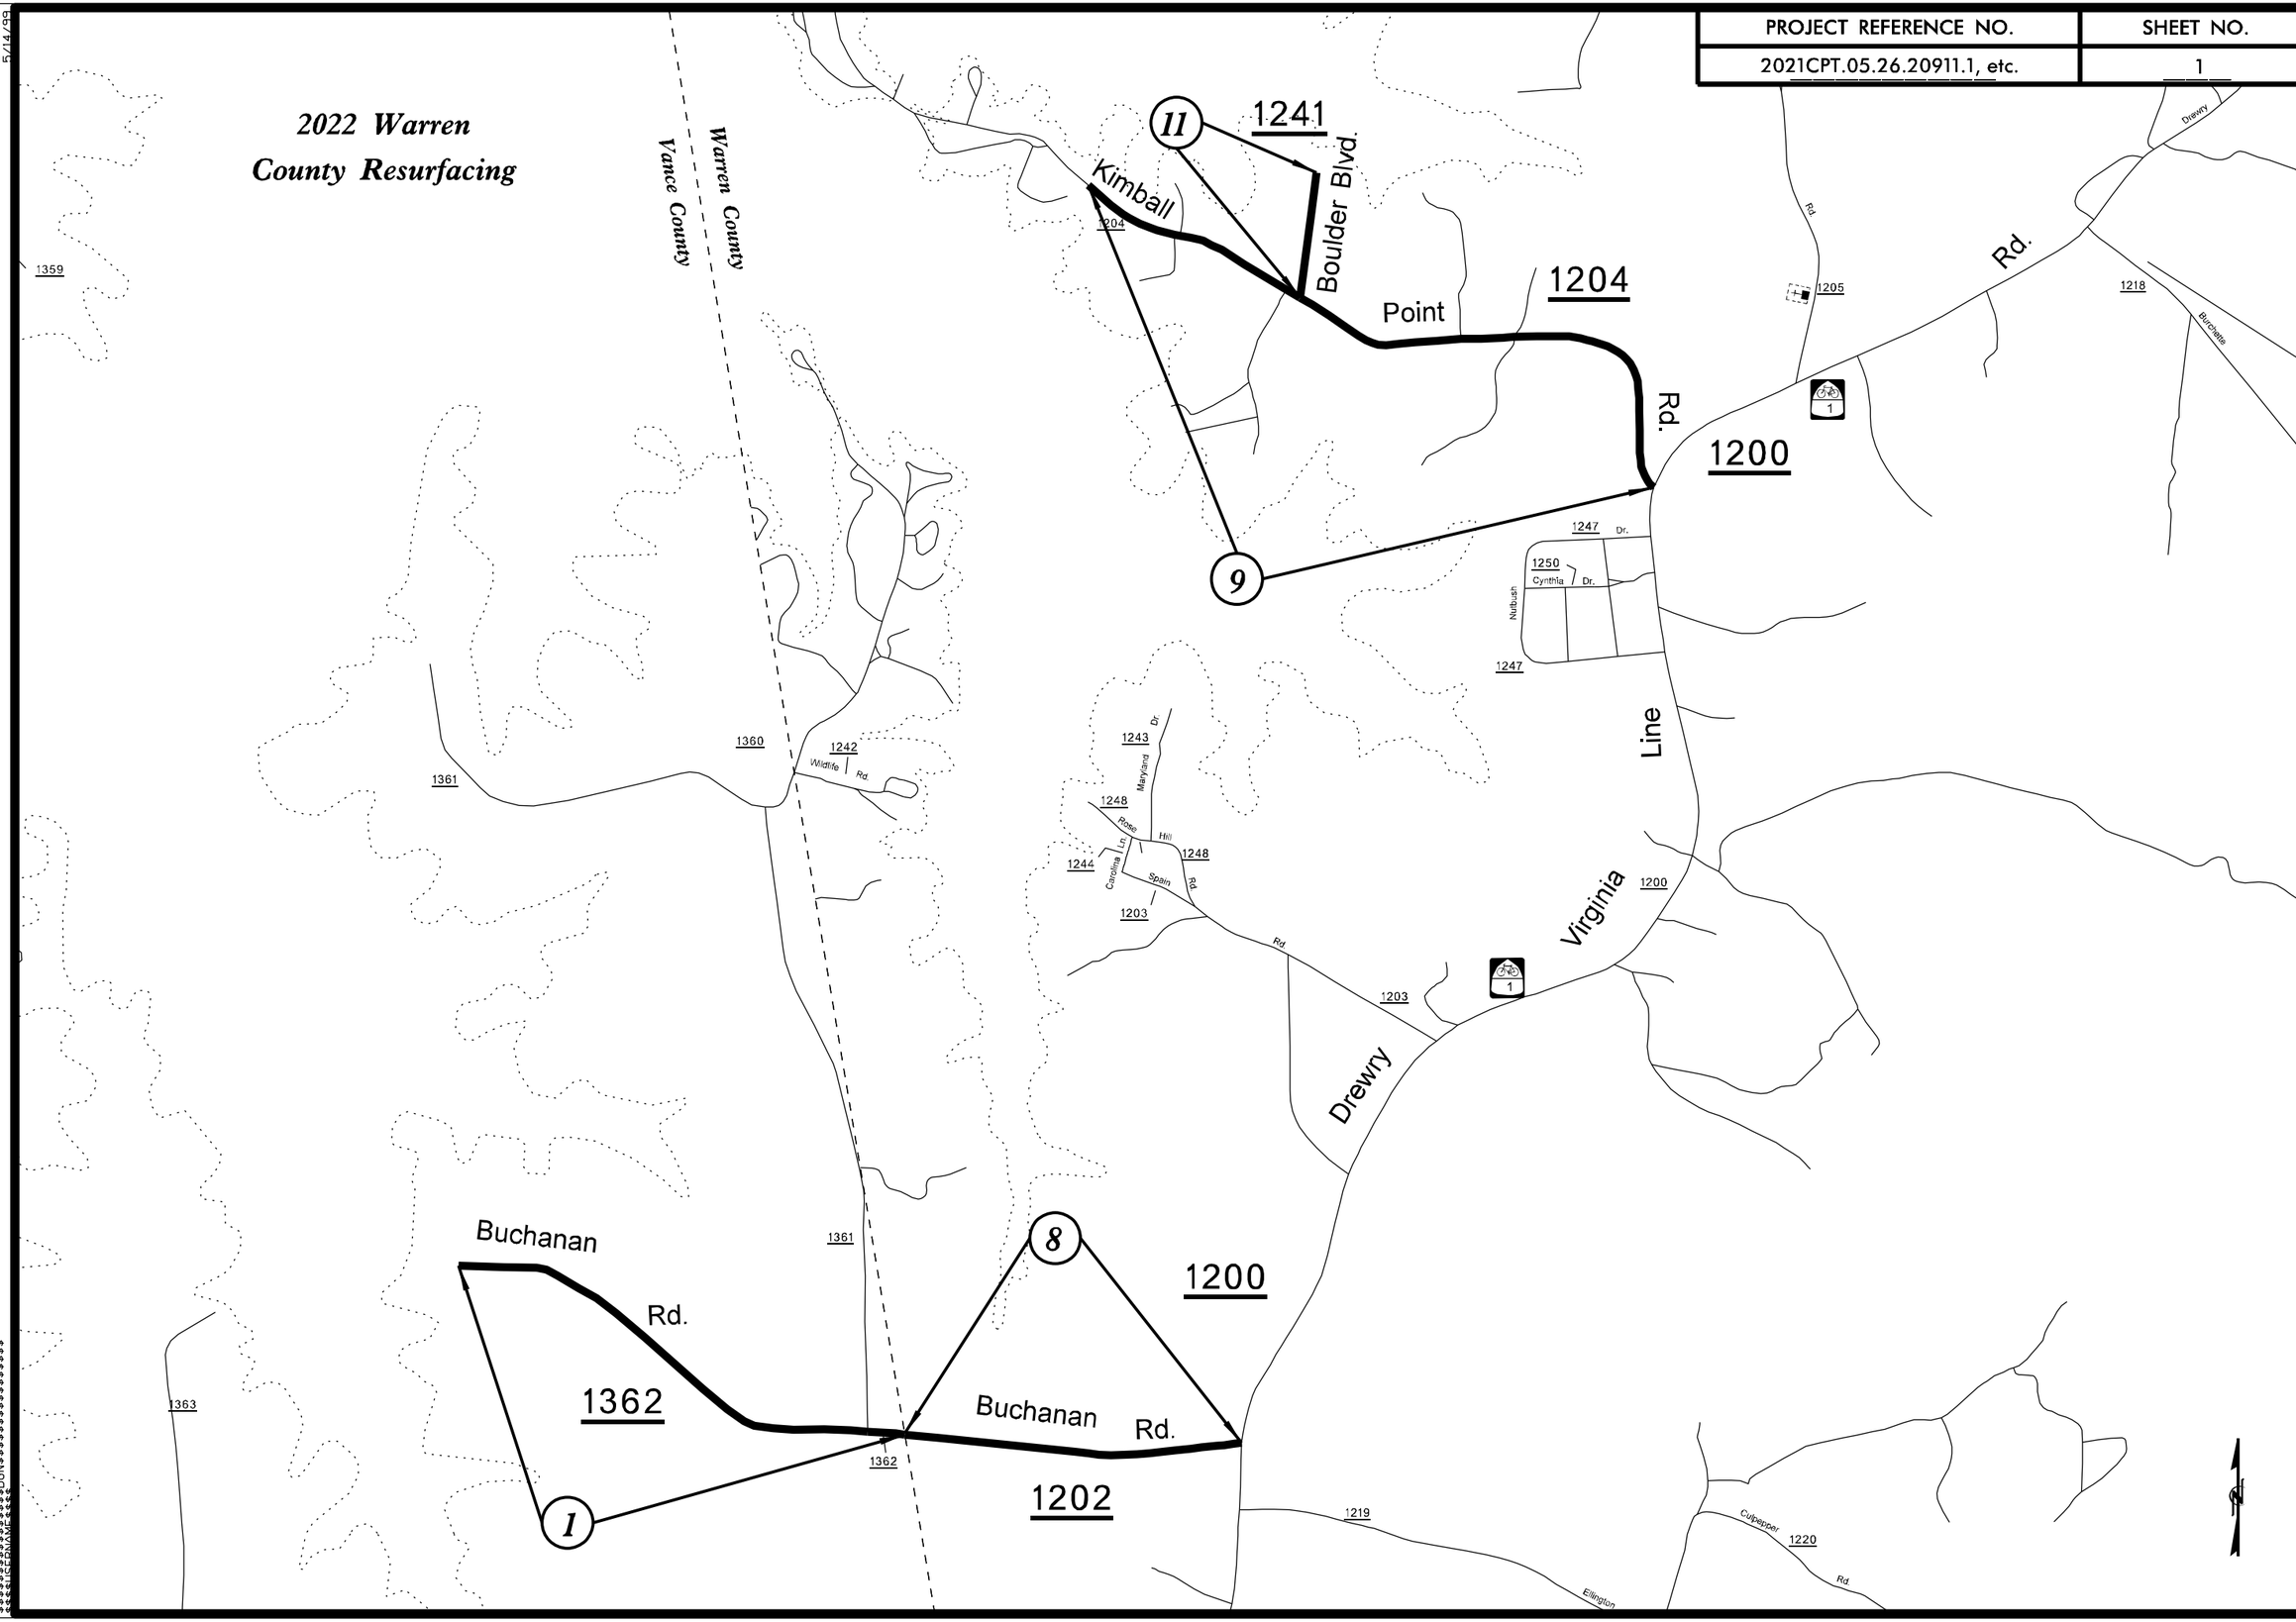PROJECT REFERENCE NO.	SHEET NO.
2021CPT.05.26.20911.1, etc.	1