DocuSign Envelope ID: 7935BFD6-4D42-4CE9-8574-9B52C2B7DE2E

TIP NO.	SHEET NO.
B-5980	SIGN-18

APPROVED: DocuSigned by: Jeffrey A. Koontz
B4EBFECCD23B4F7...
DATE: 4/15/2020

SEAL

NORTH CAROLINA PROFESSIONAL SEAL 018122 ENGINEER JEFFREY A. KOONTZ

DOCUMENT NOT CONSIDERED FINAL UNLESS ALL SIGNATURES COMPLETED

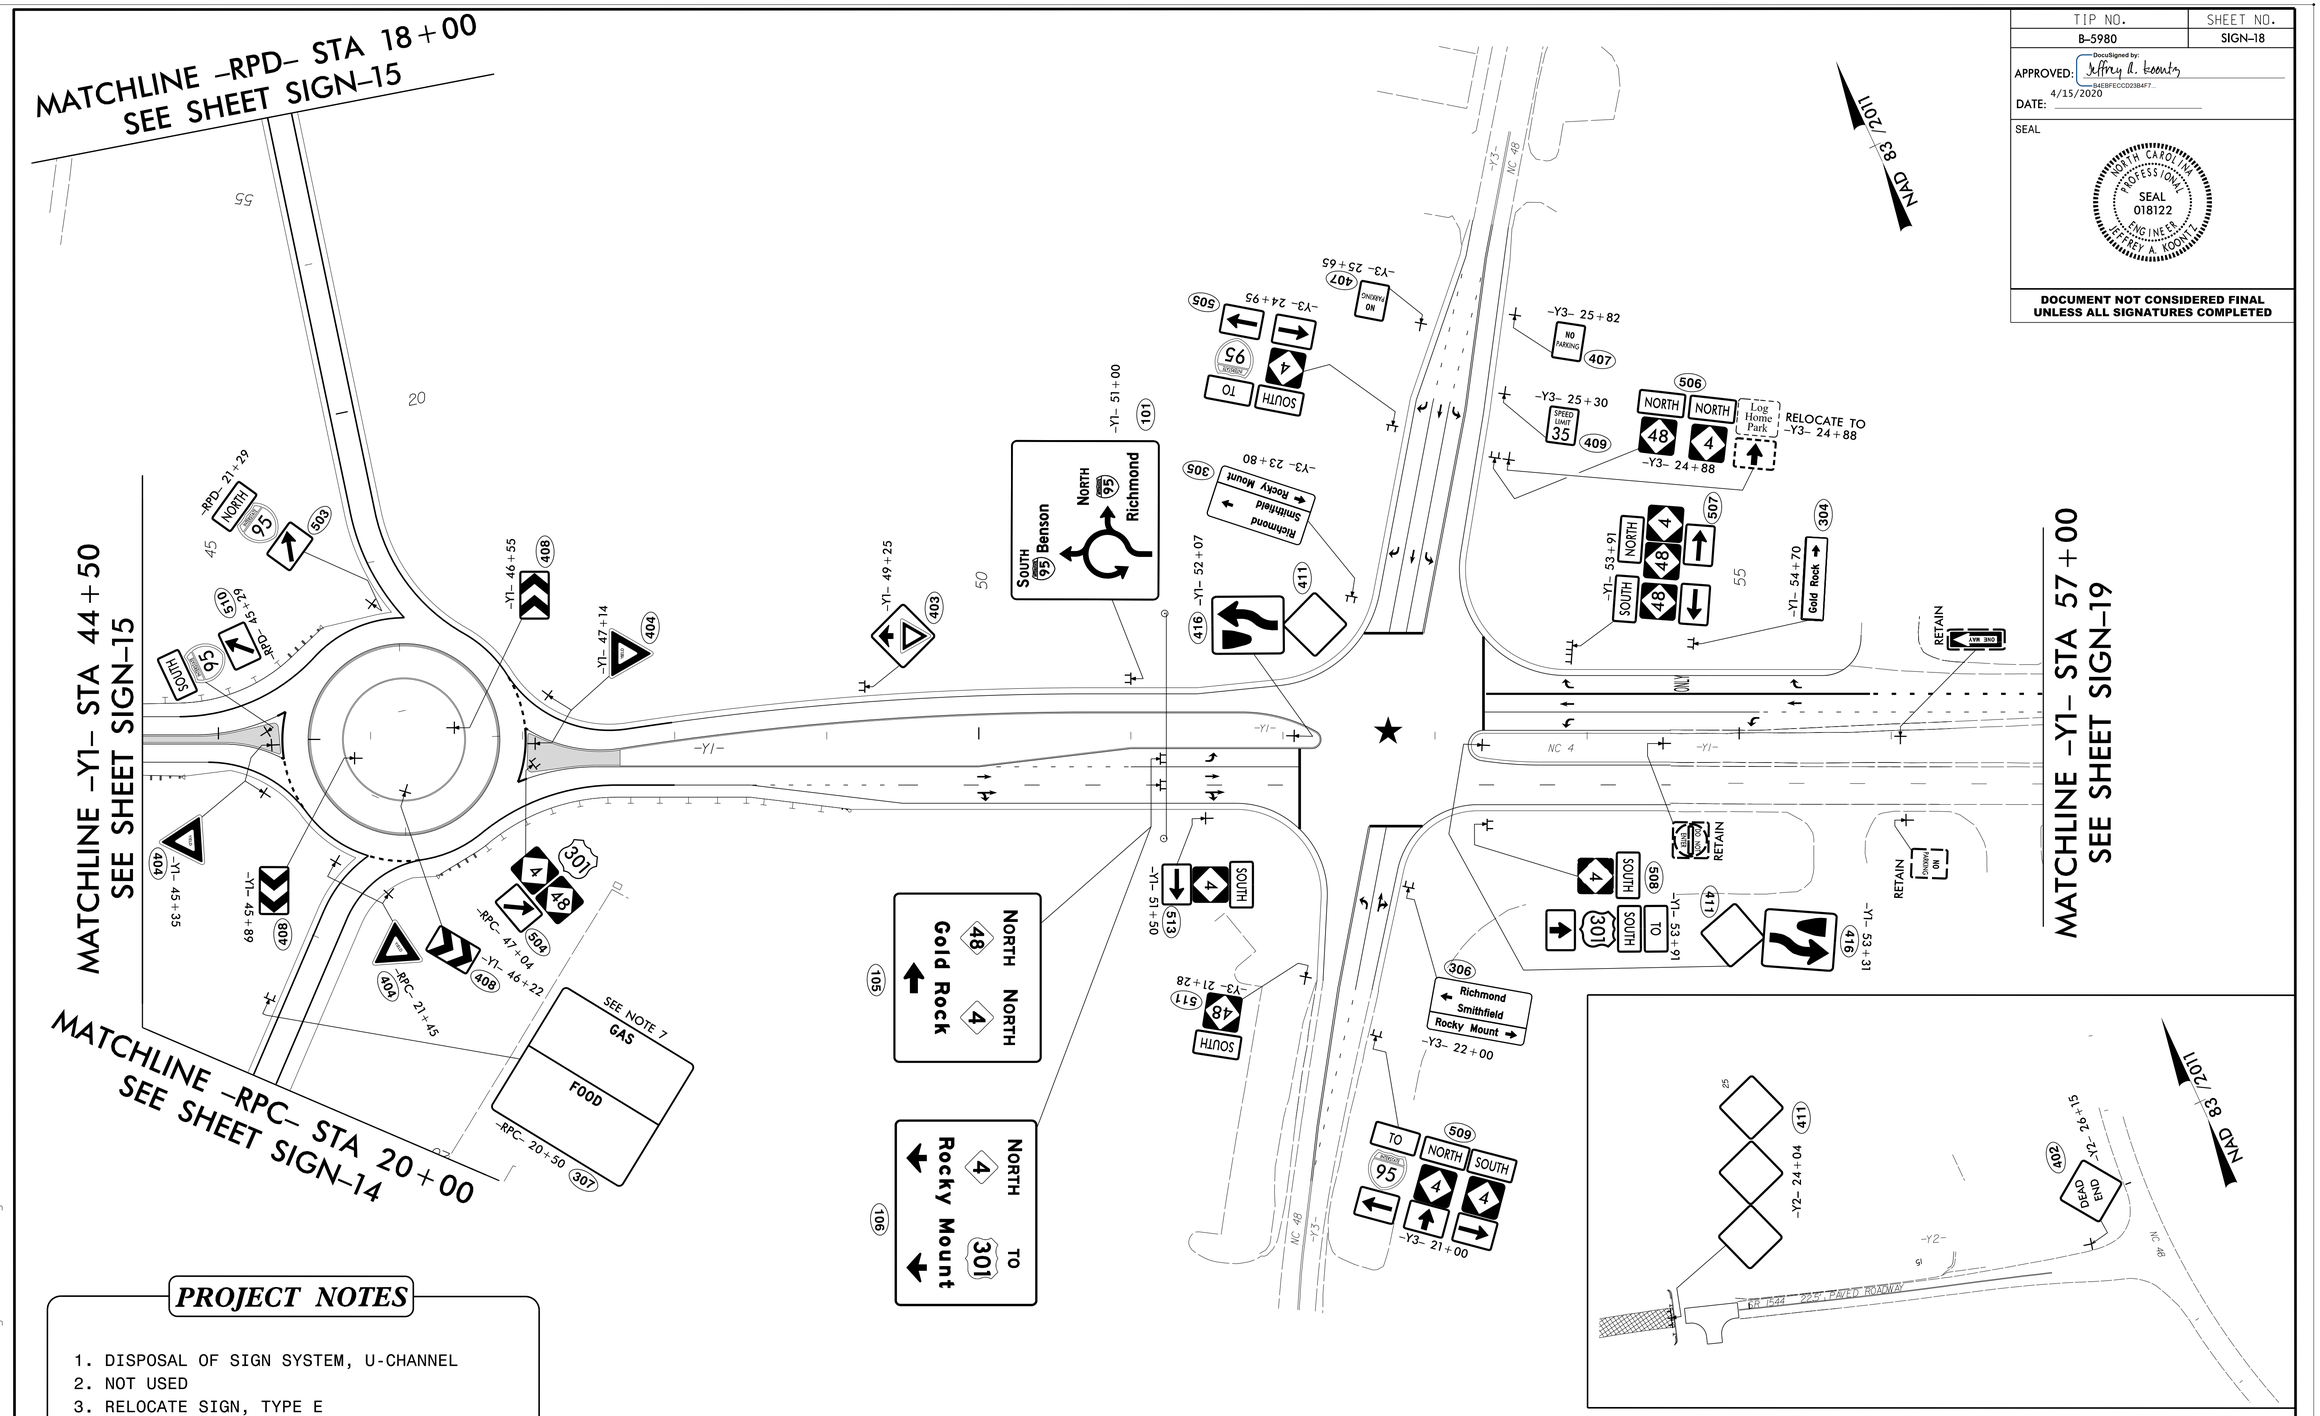

PROJECT NOTES

1. DISPOSAL OF SIGN SYSTEM, U-CHANNEL
2. NOT USED
3. RELOCATE SIGN, TYPE E
4. DISPOSAL OF SIGN, MILEMARKERS
5. DISPOSAL OF SIGN, A OR B (OVERHEAD)
6. DISPOSAL OF LIGHTING SYSTEM
7. CONTACT DOUG DRAKE, DIVISION 4 LOGO COORDINATOR 252-640-6534

★ SIGNALIZED INTERSECTION

PROPOSED SIGNING

-Y1- 44+50 STA TO -Y1- STA 57+00

2/20/2020
R:\Traffic\TrafficControl\TCP\B5980_sign_18_PROPOSED.dgn
User:jeff.koontz