DocuSign Envelope ID: 3ACB83DF-21B2-4DFC-91CB-04BE5D9EAE84

NOTE:
PLACE TEMPORARY ROCK SEDIMENT DAMS TYPE – B AND TEMPORARY ROCK SILT CHECKS TYPE – A AT DRAINAGE OUTLETS.

IN LIEU OF ROCK INLET SEDIMENT TRAP TYPE C, UTILIZE FABRIC INSERT INLET PROTECTION DEVICES IN AREAS WHERE WATER MAY POND ON ROAD OPEN TO LIVE TRAFFIC AND ON JUNCTION BOXES INSTALLED ON STEEP SLOPES.

ALL EASEMENTS ON THIS SHEET ARE MEASURED FROM –HGR– ALIGNMENT.

NOTE: ALL CSP GASKETS ARE TO BE SLEEVE GASKETS.

NAD 83/2011

Polk County

PROJECT REFERENCE NO.	SHEET NO.
15614.1075010	EC-15/CONST.9
R/W SHEET NO.	
ROADWAY DESIGN ENGINEER	HYDRAULICS ENGINEER

TGS ENGINEERS
706 HILLSBOROUGH ST
SUITE 200
RALEIGH, NC 27603
PH (919) 773-8887
CORP. LICENSE NO.: C-0275

SA — SENSITIVE AREA

ORANGE SAFETY FENCE

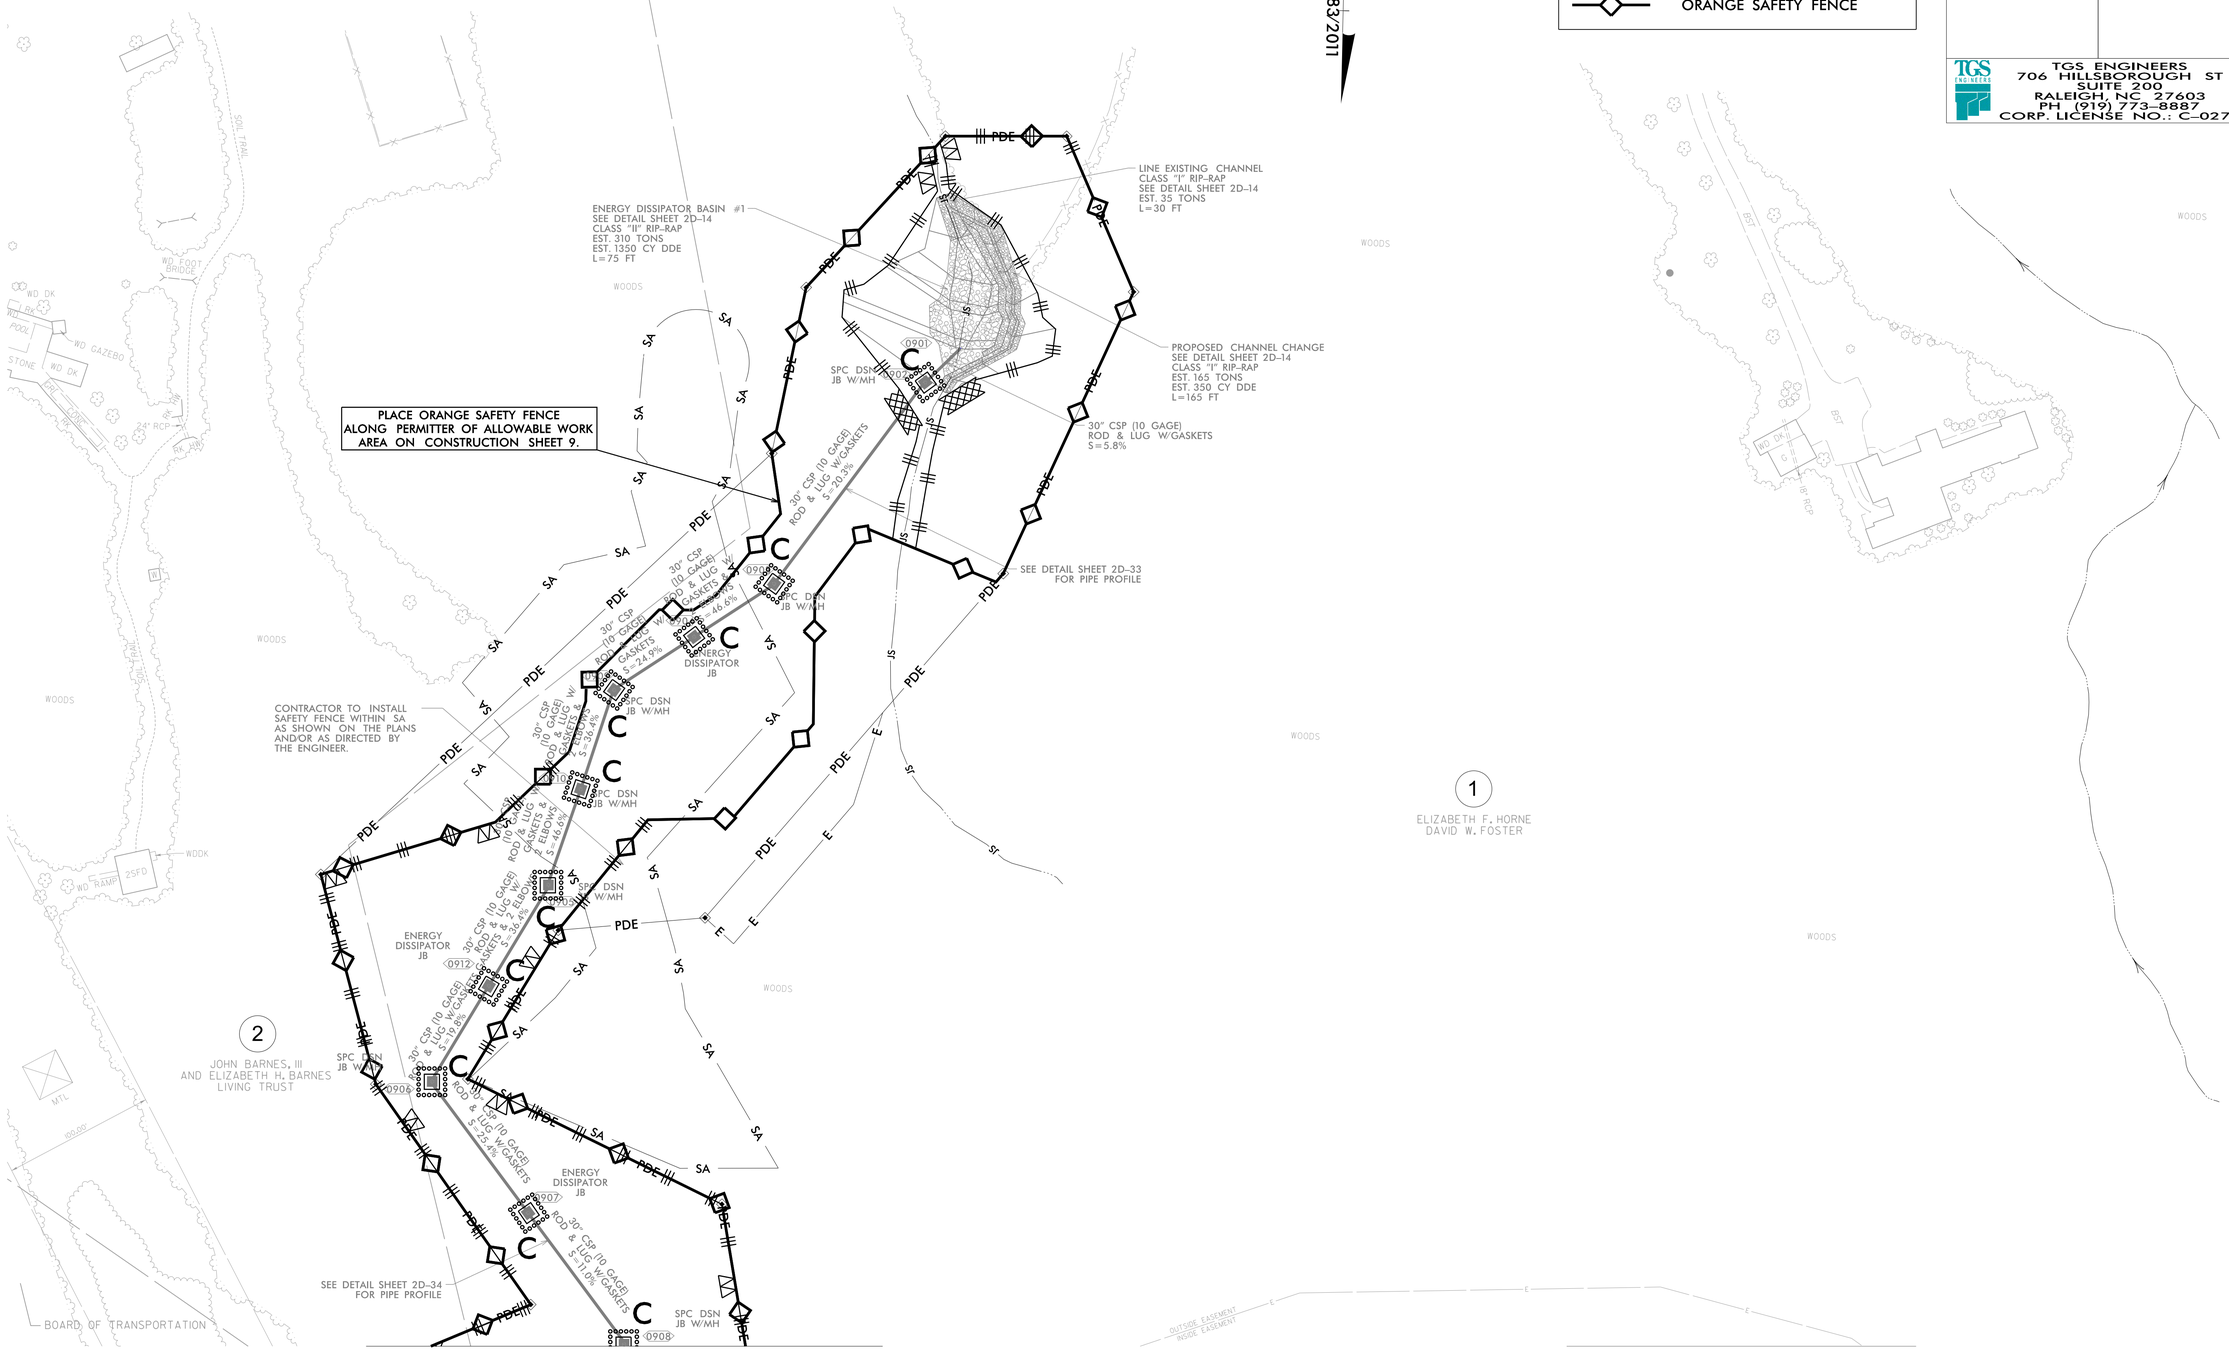

MATCH LINE
MATCH TO SHEET NO. 5