DocuSign Envelope ID: AC43B3A9-F17A-4611-88C9-A41FC8E3CED6

PROJ. REFERENCE NO.	SHEET NO.
R-5020B	TMP-4H

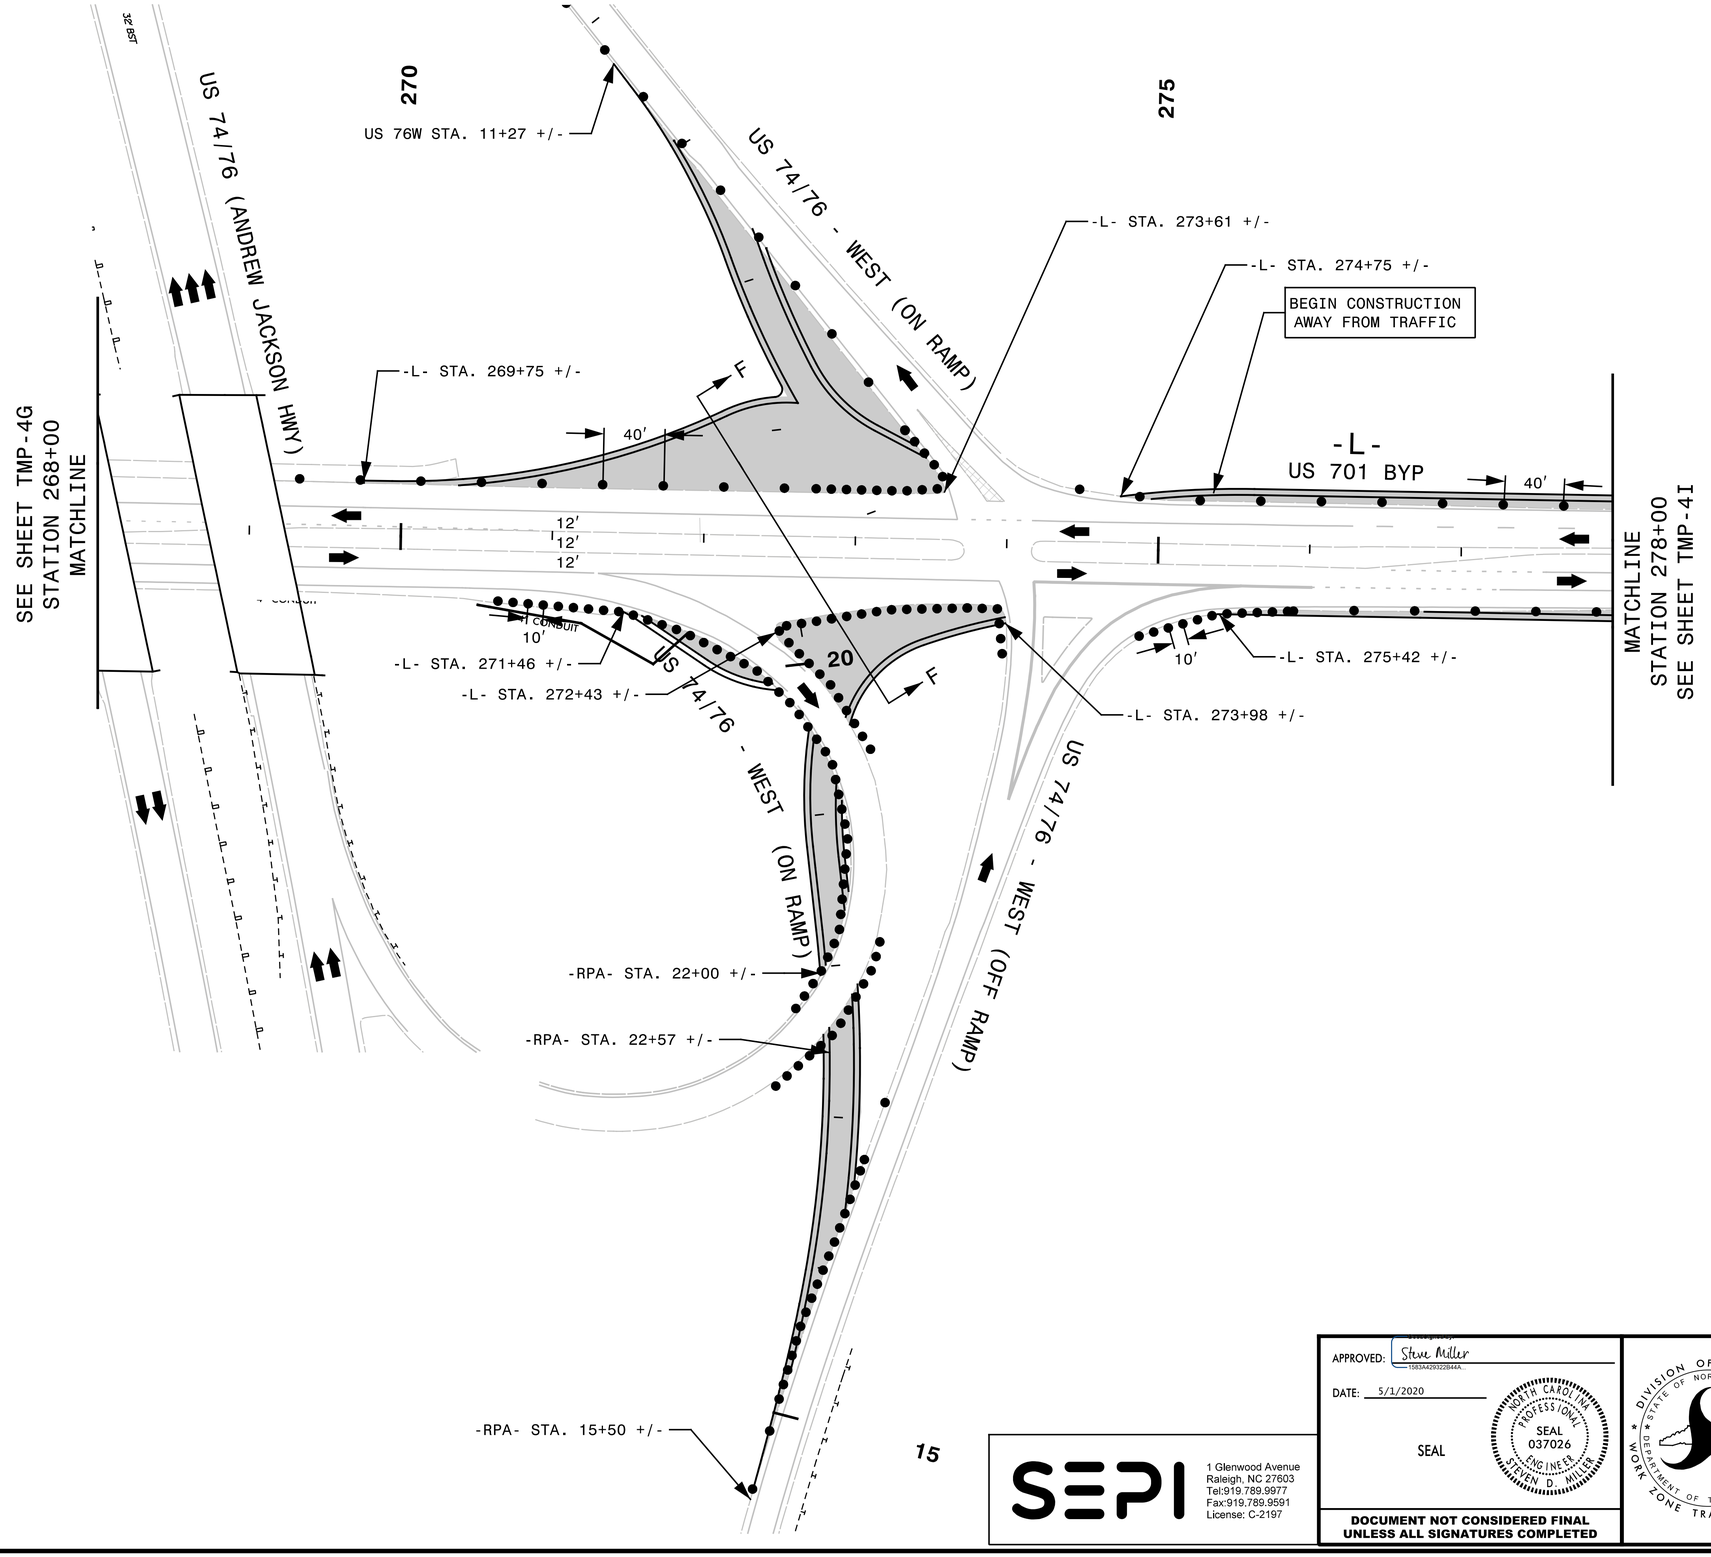

15

SEPI
1 Glenwood Avenue
Raleigh, NC 27603
Tel:919.789.9977
Fax:919.789.9591
License: C-2197

APPROVED: Steve Miller
1583AA2932264A...

DATE: 5/1/2020

SEAL

NORTH CAROLINA PROFESSIONAL SEAL 037026 ENGINEER STEVEN D. MILLER

DOCUMENT NOT CONSIDERED FINAL UNLESS ALL SIGNATURES COMPLETED

DIVISION OF HIGHWAYS * STATE OF NORTH CAROLINA * DEPARTMENT OF TRANSPORTATION * WORK ZONE TRAFFIC CONTROL

TEMPORARY TRAFFIC CONTROL PHASE I DETAIL

4/14/2020
X:\2017\SEI7.I35.00 R-5020B\TP\Traffic\TrafficControl\TMP\R-5020B_TC_TMP_04H.dgn
SGreen