PROJECT REFERENCE NO.	SHEET NO.
R-5020B	UC-30

DESIGNED BY: DK
DRAWN BY: AP
CHECKED BY: MM
APPROVED BY:
REVISED:

NORTH CAROLINA DEPARTMENT OF TRANSPORTATION
UTILITIES ENGINEERING SEC.
PHONE:(919)707-6690
FAX:(919)250-4151

NORTH CAROLINA PROFESSIONAL SEAL 032322 ENGINEER MARCO R. MENENDEZ
9/3/2020
UTILITY CONSTRUCTION PLANS ONLY

KCI
Engineers • Planners • Scientists • Construction Managers
4505 Falls of Neuse Road, Suite 400
Raleigh, NC 27609
Phone (919) 783-9214 • Fax (919) 783-9266
License No. C-764

SANITARY SEWER

NAD 83

UTILITY CONSTRUCTION

DOCUMENT NOT CONSIDERED FINAL UNLESS ALL SIGNATURES COMPLETED

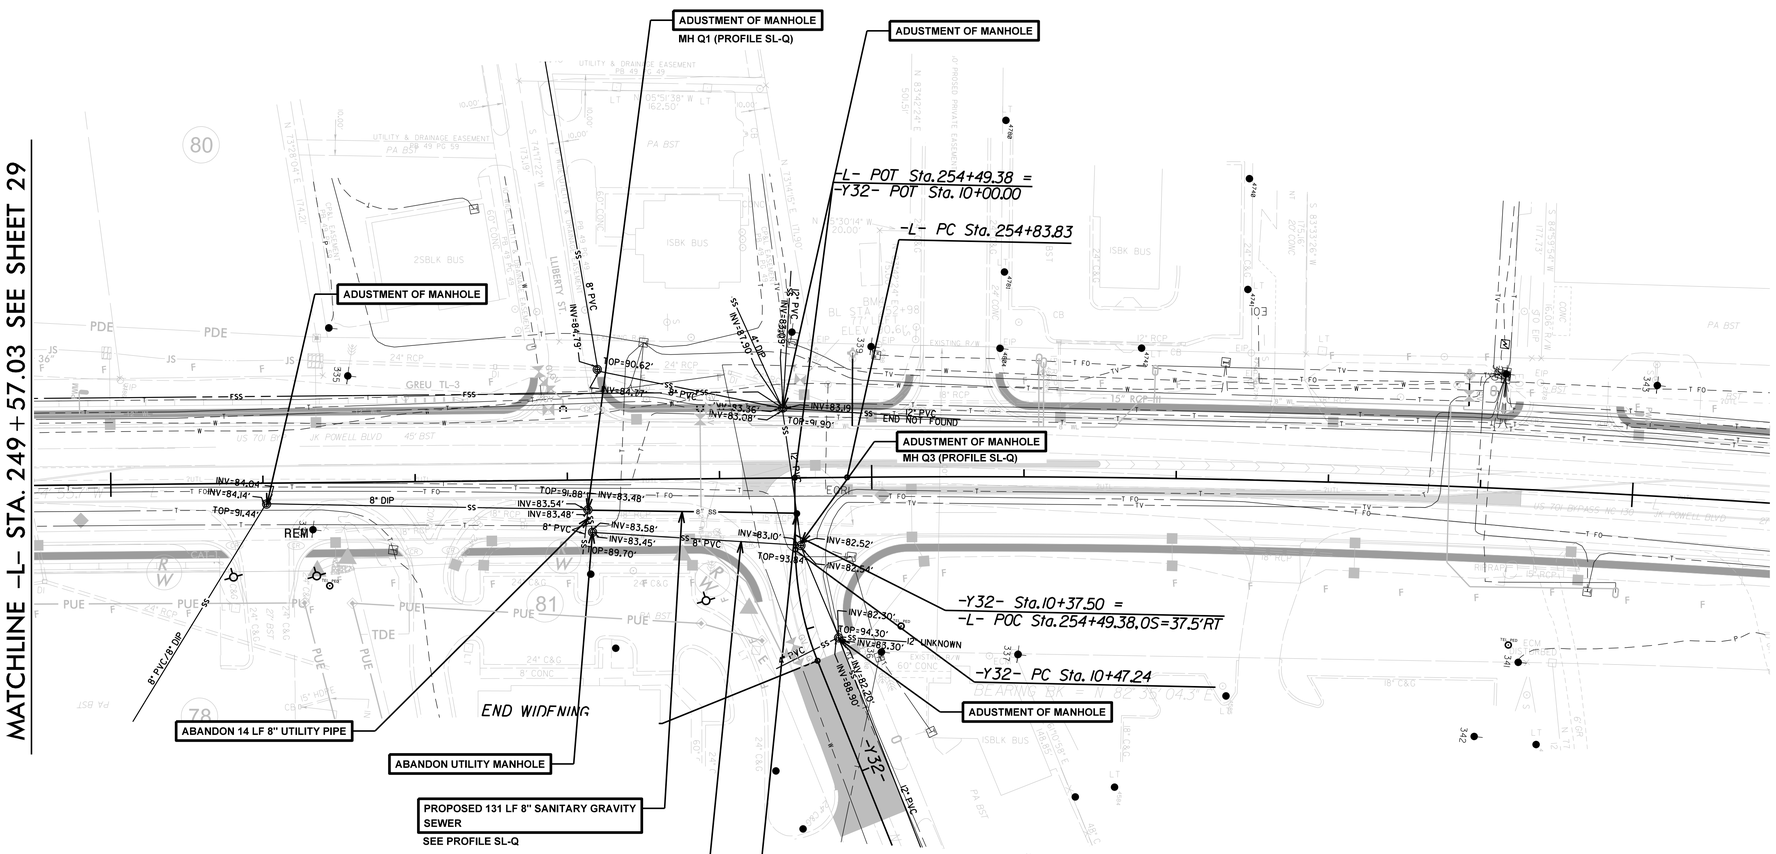

NOTE:
2. FOR PROFILES SL-Q, SEE PROFILE UC-39.

50 25 0 50 100
PLANS

8/17/99

03-SEP-2020 15:20
M:\2016\22160189 NCDOT R-5020B US 701 Widening\Water Sanitary\R-5020B_ut_rdy10_UC30_psh.dgn
$$$$USERNAME$$$$