PROJECT REFERENCE NO.	SHEET NO.
2022CPT.05.03.10731.1,etc	3

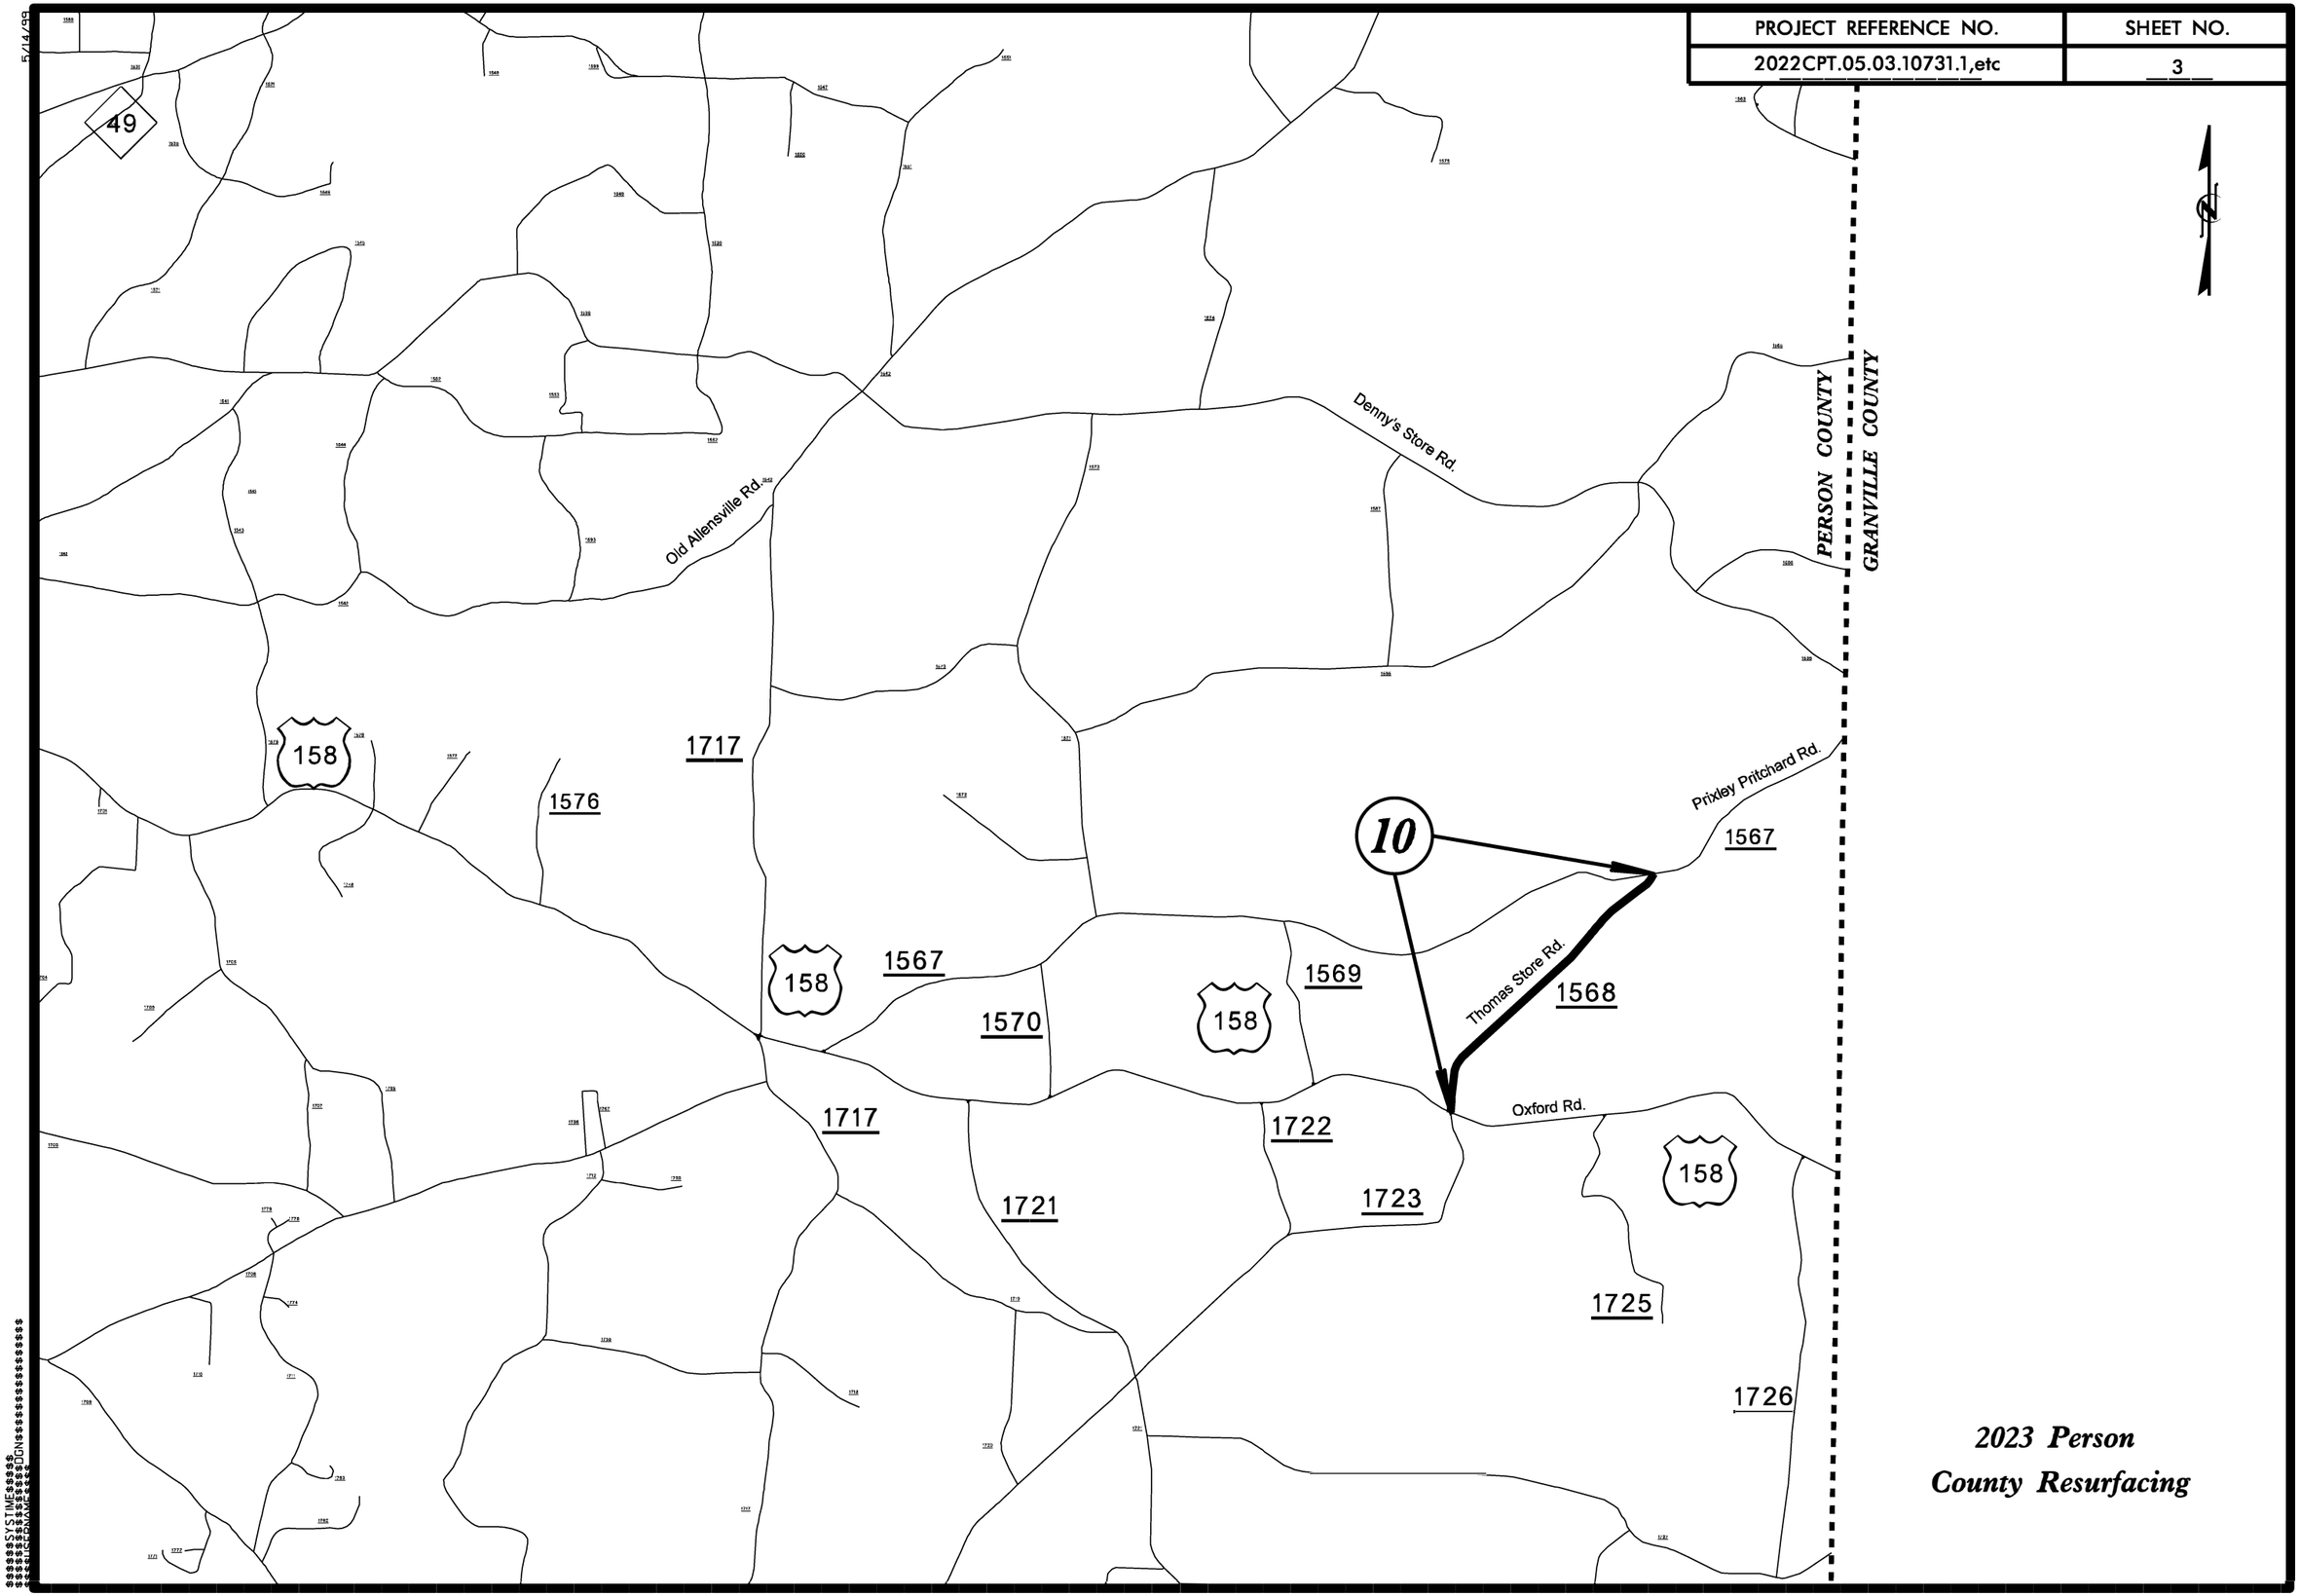

2023 Person County Resurfacing