Dewberry

PROJECT REFERENCE NO.	SHEET NO.
R-5737	EC-07/CONST.07
R/W SHEET NO.	
ROADWAY DESIGN ENGINEER	HYDRAULICS ENGINEER

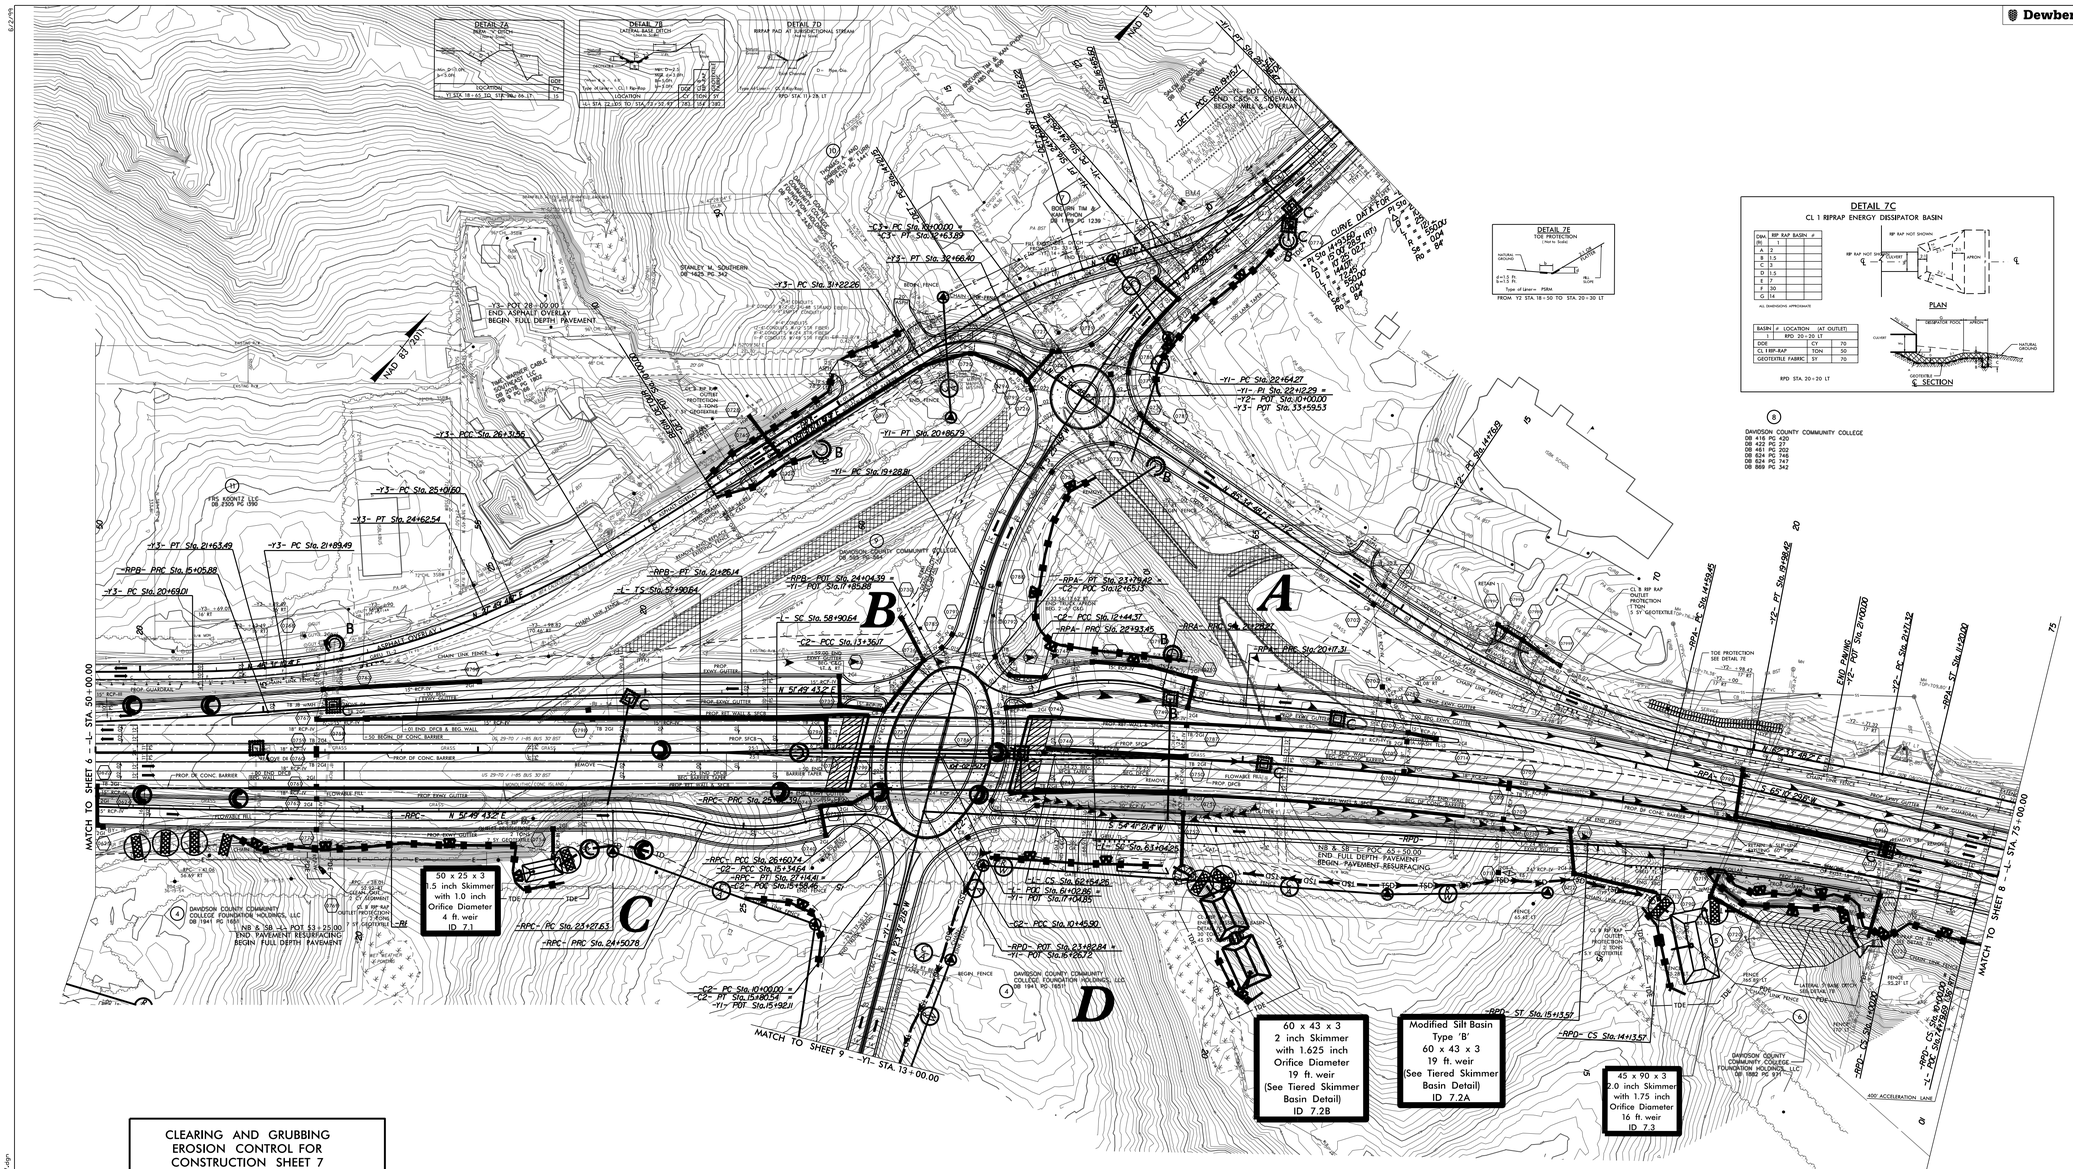

CLEARING AND GRUBBING
EROSION CONTROL FOR
CONSTRUCTION SHEET 7

NOTE:
PLACE TEMPORARY ROCK SEDIMENT DAMS TYPE – B AND TEMPORARY ROCK SILT CHECKS TYPE – A AT DRAINAGE OUTLETS.

LEGEND

- 5" MONOLITHIC CONCRETE ISLAND
- 7" CONCRETE TRUCK APRON
- 7" CONCRETE TRUCK ISLAND
- 3" CONCRETE ISLAND COVER
- 4" CONCRETE SIDEWALK

LOCATION:
CONVERT AT-GRADE INTERSECTION OF OLD GREENSBORO RD (SR 1798) AND I-85 BUS./US 29-70 TO INTERCHANGE

TIP NO.:	COUNTY:
R-5737	DAVIDSON
DESIGNED BY: WET	7/13/2021
CHECKED BY: DJM	DATE: 7/13/2021

GRAPHIC SCALE
50 25 0 50 100
PLANS

7/13/2021 10:09:34 AM
USER: WET