EC-12/CONST.2B-9

Dewberry
2610 WYCLIFF ROAD
SUITE 410
RALEIGH, NC 27607
PHONE: 919.881.9939
NC COA No. F-0929

PROJECT REFERENCE NO.	SHEET NO.
R-5737	EC-12/CONST.2B-9
R/W SHEET NO.	
ROADWAY DESIGN ENGINEER	HYDRAULICS ENGINEER
NORTH CAROLINA PROFESSIONAL SEAL 020031 ENGINEER DENNIS J. MORY	NORTH CAROLINA PROFESSIONAL SEAL 12786 ENGINEER STEVEN M. BONDOR

DETOUR

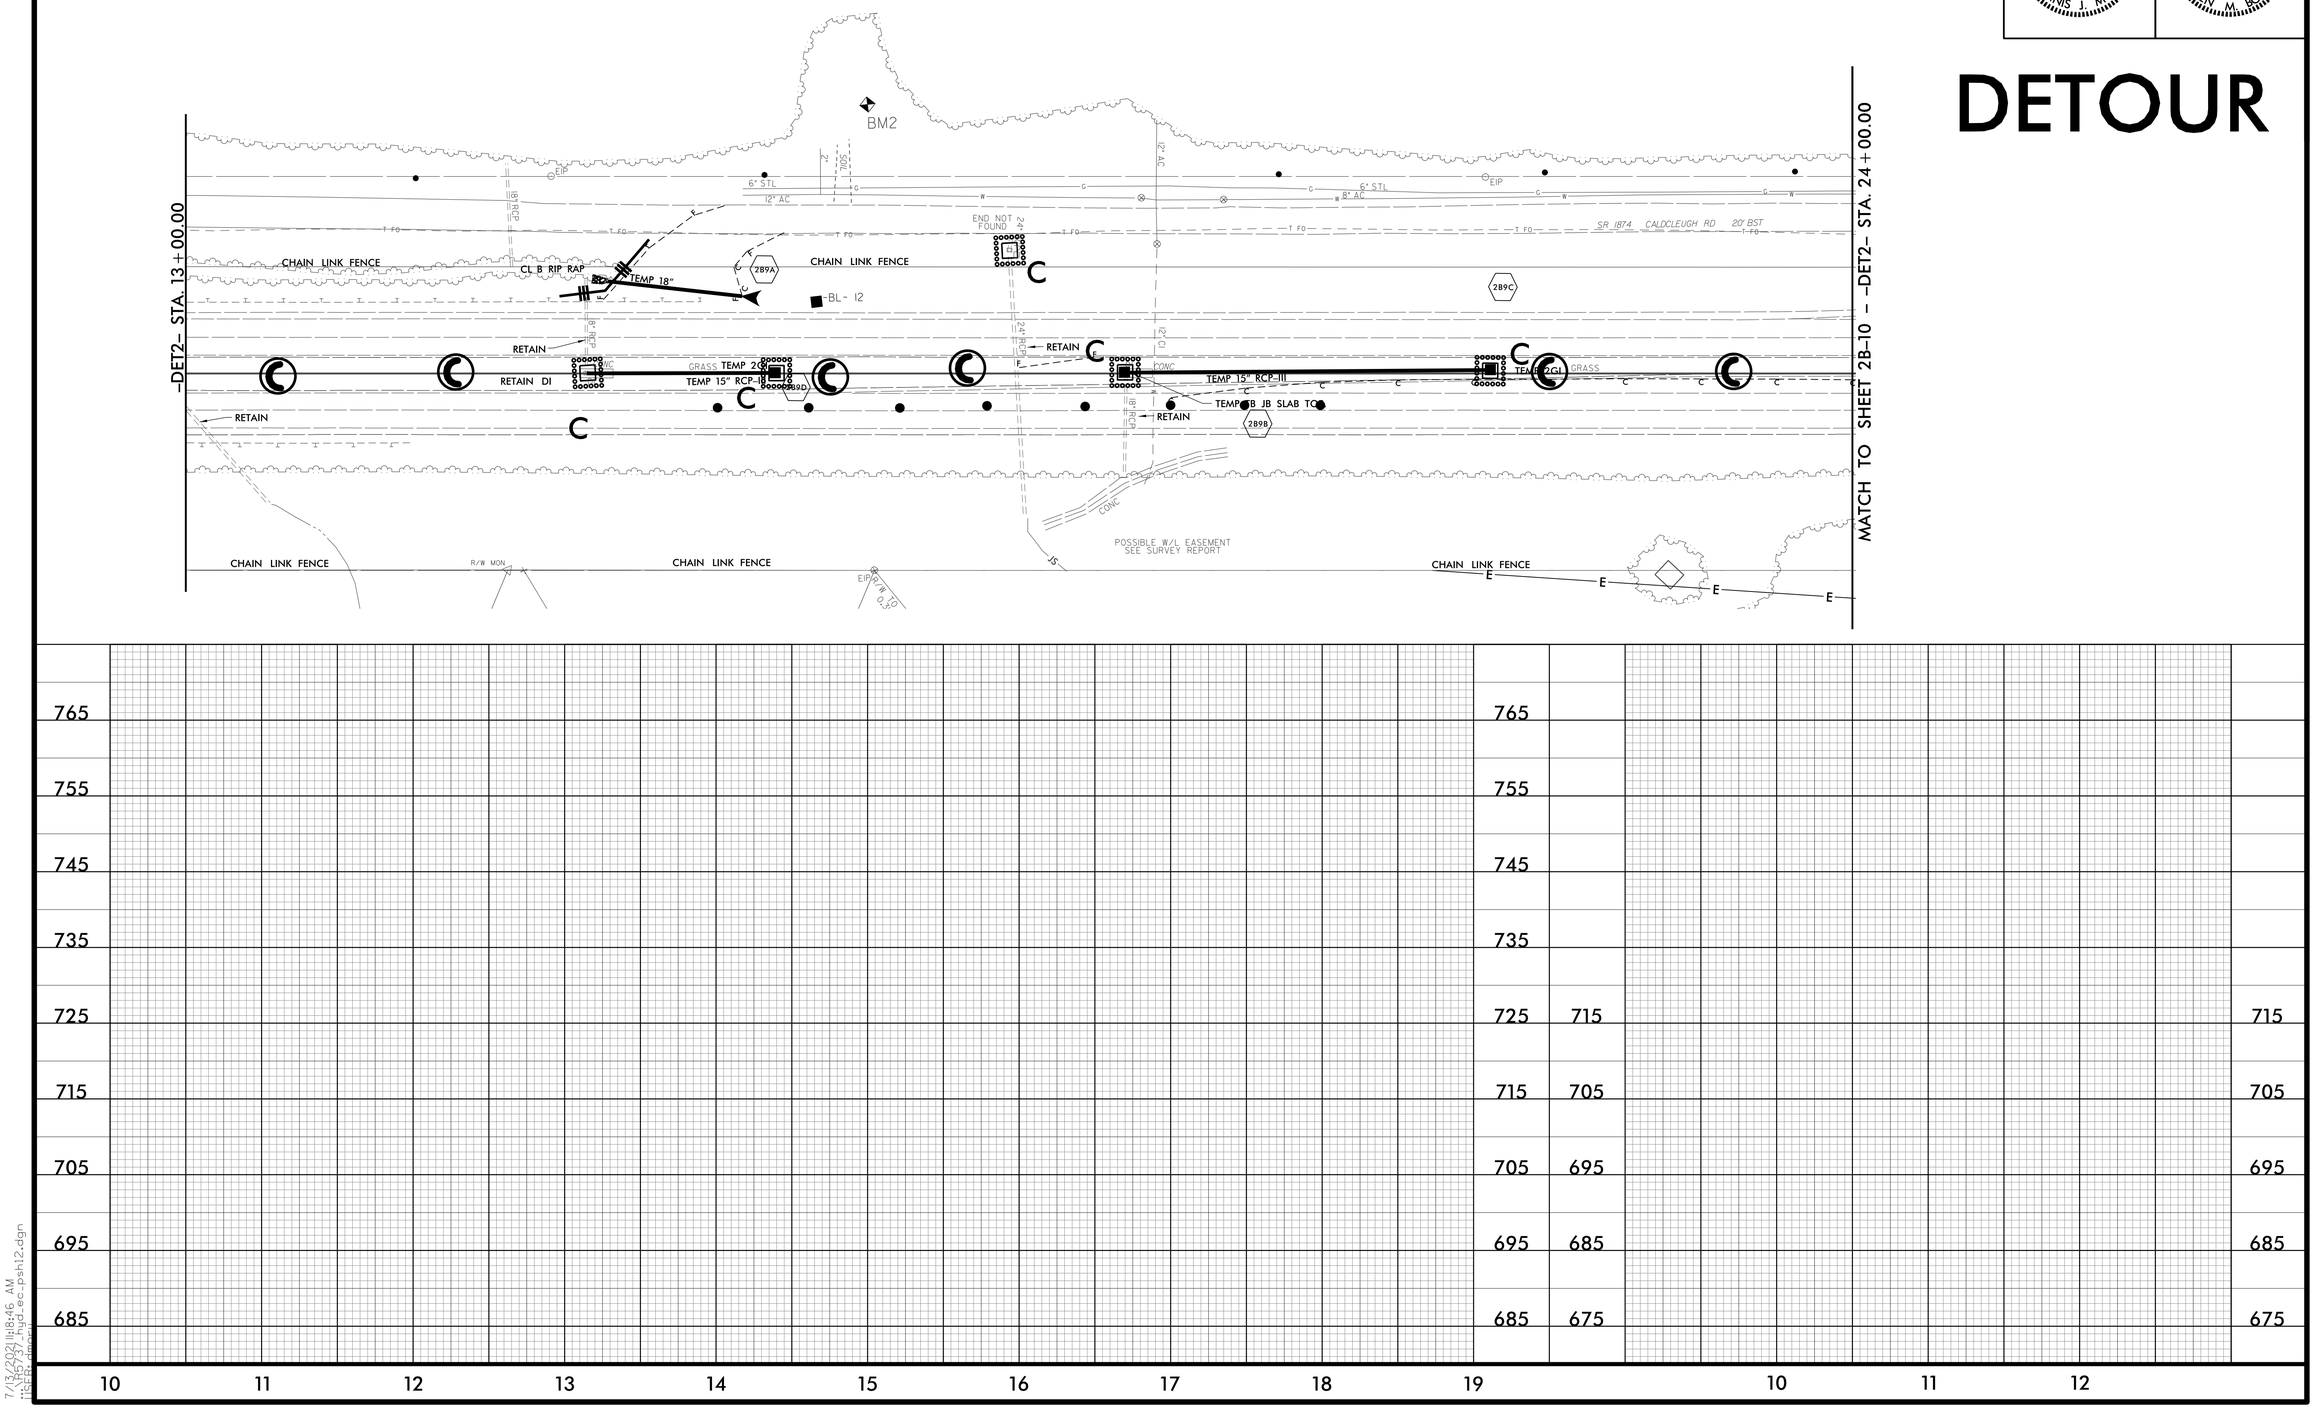

8/17/99

7/13/2021 11:18:46 AM
...\R5737_hyd_ec_psh12.dgn
USER: dmory