DETOUR

Dewberry
2610 WYCLIFF ROAD
SUITE 410
RALEIGH, NC 27607
PHONE: 919.881.9939
NC COA No. F-0929

PROJECT REFERENCE NO.	SHEET NO.
R-5737	EC-13/CONST.2B-10
R/W SHEET NO.	
ROADWAY DESIGN ENGINEER	HYDRAULICS ENGINEER

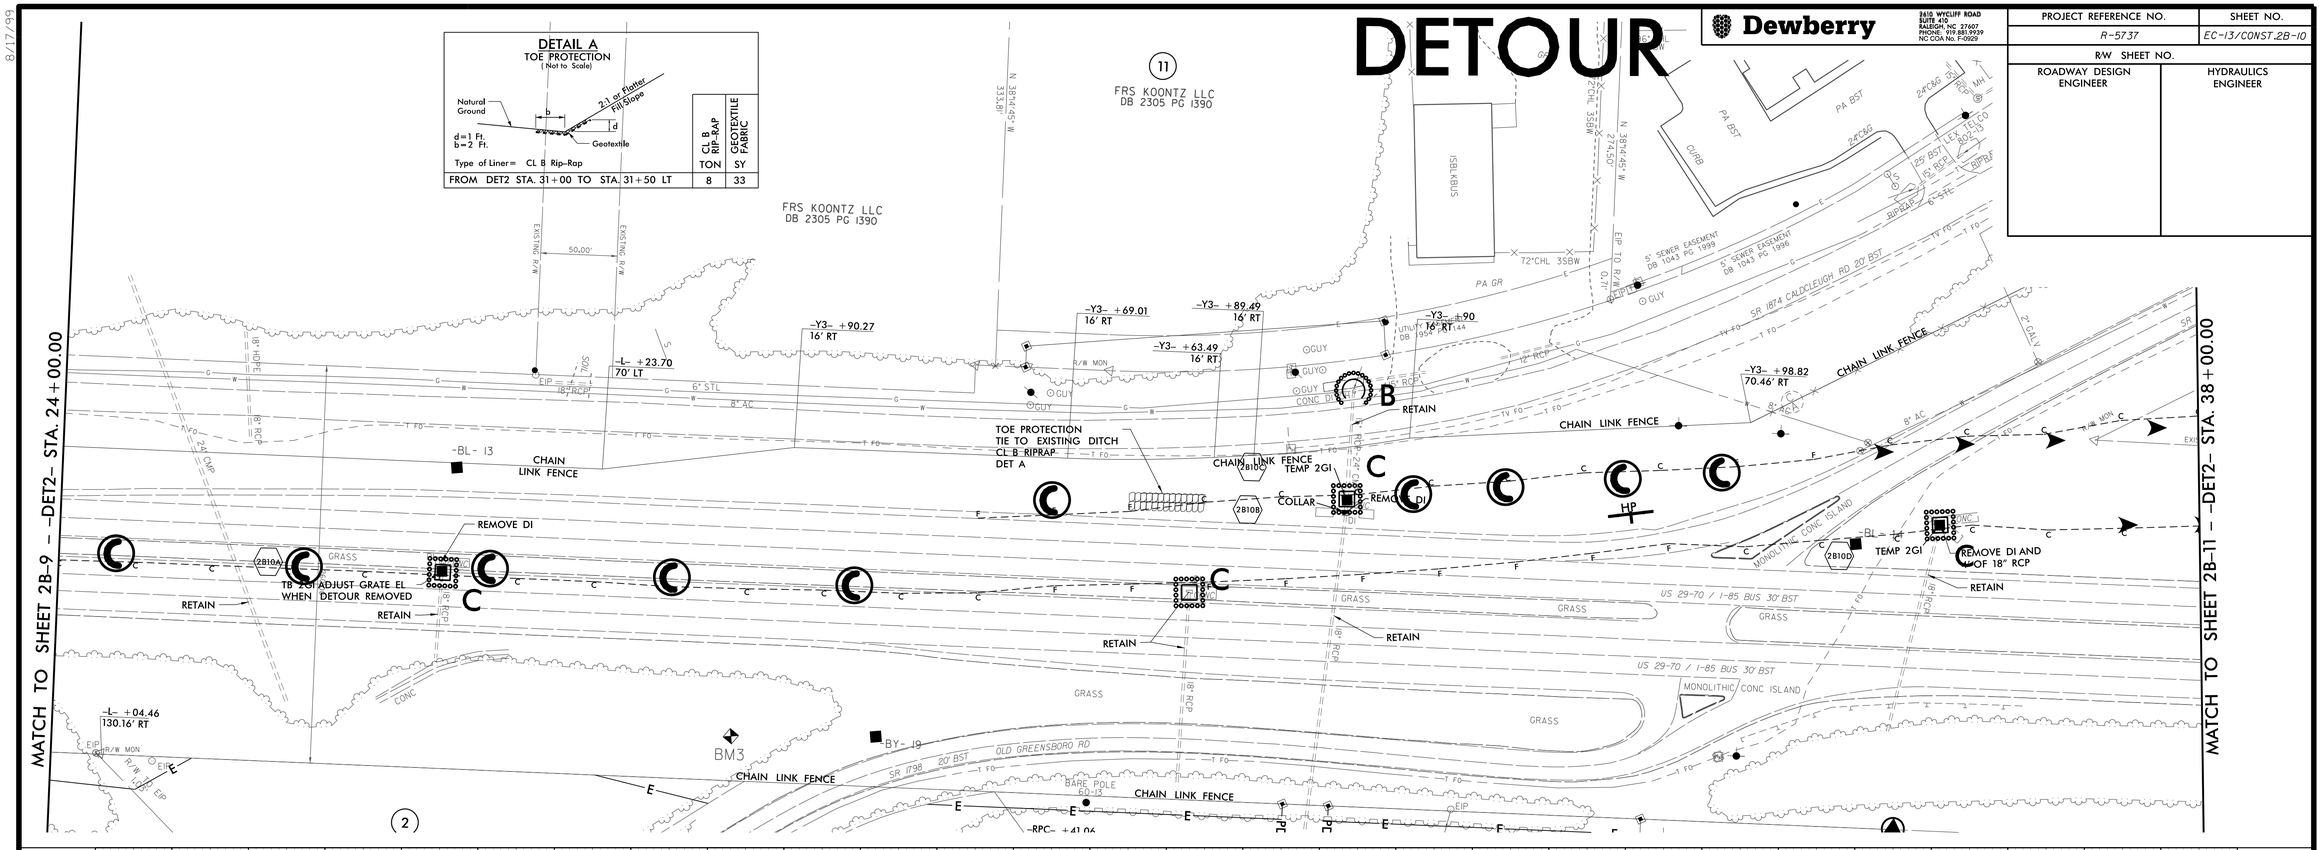

8/17/99

7/13/2021 11:21:14 AM
::\R5737_hyd_ec_psh13.dgn