Dewberry
2610 WYCLIFF ROAD
SUITE 410
RALEIGH, NC 27607
PHONE: 919.881.9939
NC COA No. F-0929

PROJECT REFERENCE NO.	SHEET NO.
R-5737	EC-14/CONST.2B-11
R/W SHEET NO.	
ROADWAY DESIGN ENGINEER	HYDRAULICS ENGINEER

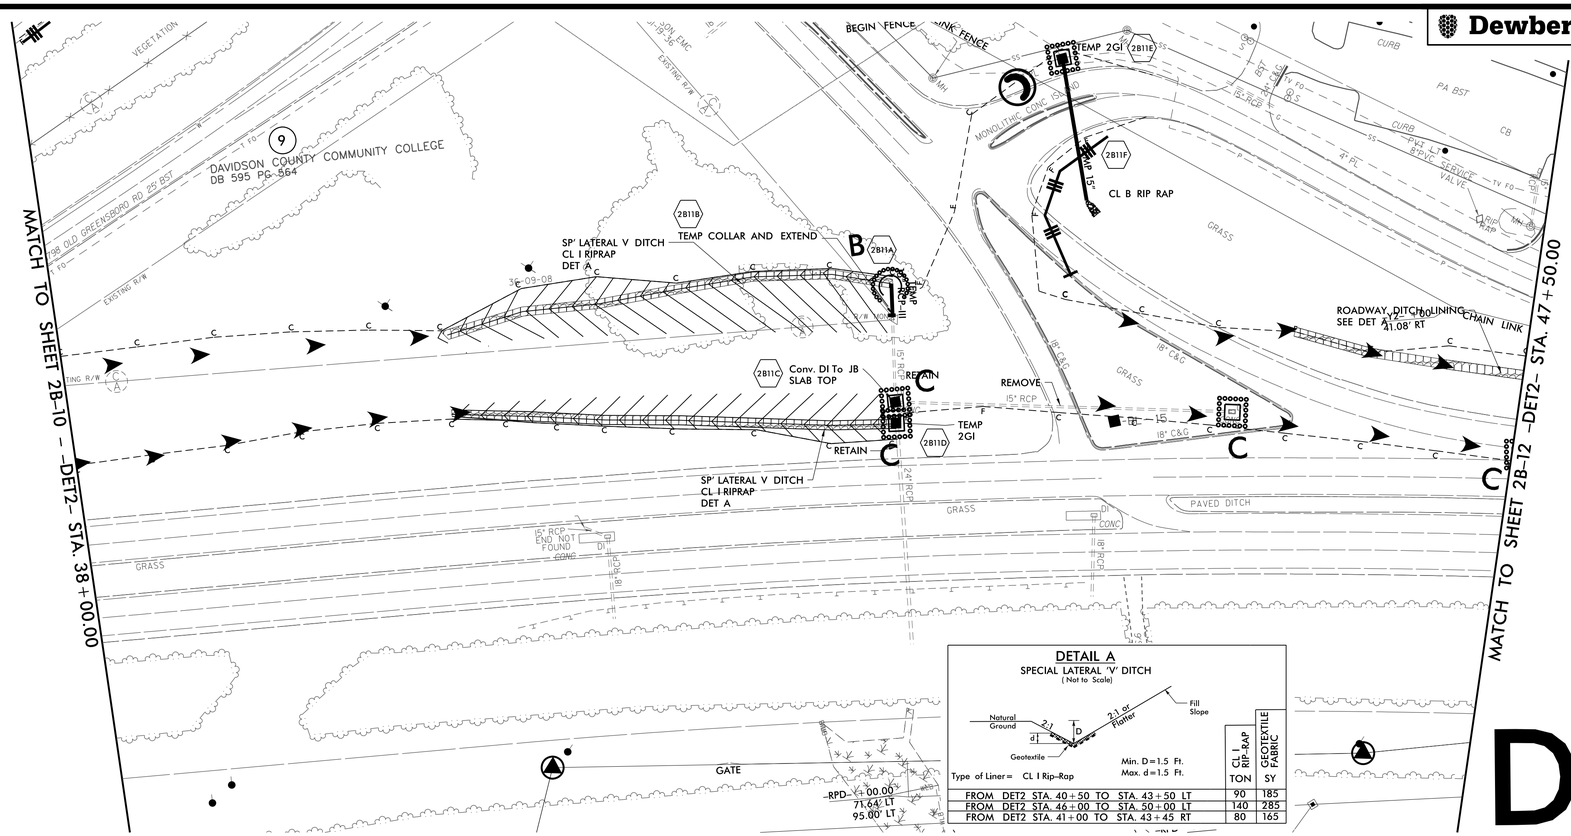

DETAIL A
SPECIAL LATERAL 'V' DITCH
(Not to Scale)

Type of Liner= CL I Rip-Rap
Min. D=1.5 Ft.
Max. d=1.5 Ft.

	CL I RIP-RAP TON	GEOTEXTILE FABRIC SY
FROM DET2 STA. 40+50 TO STA. 43+50 LT	90	185
FROM DET2 STA. 46+00 TO STA. 50+00 LT	140	285
FROM DET2 STA. 41+00 TO STA. 43+45 RT	80	165

DETOUR

765
755
745
735
725
715
705
695

38 39 40 41 42 43 44 45 46 47 10 11 12 13

8/17/99

7/13/2021 11:25:16 AM
r:\5737_hyd_ec_psh14.dgn