WBS ELEMENT	SHEET NO.
2022CPT.08.06.10761 2022CPT.08.06.20761	8

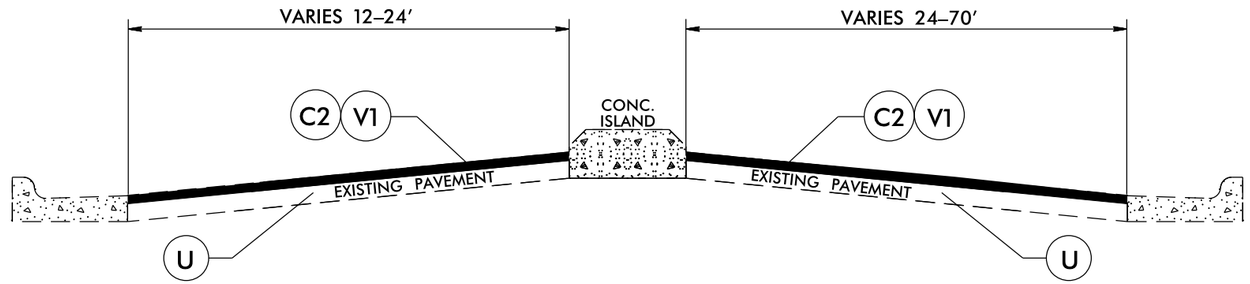

TYPICAL SECTION NO. 4

USE FOR MAP #5

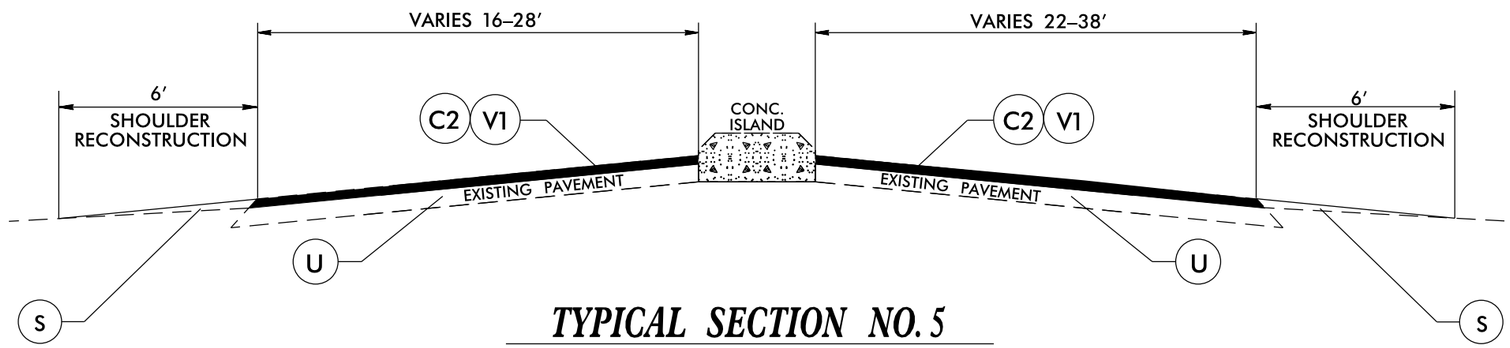

TYPICAL SECTION NO. 5

USE FOR MAP #5

PAVEMENT SCHEDULE	
C1	PROP. APPROX. 1.5″ ASPHALT CONCRETE SURFACE COURSE, TYPE S9.5B, AT AN AVERAGE RATE OF 165 LBS. PER SQ. YD.
C2	PROP. APPROX. 1.5″ ASPHALT CONCRETE SURFACE COURSE, TYPE S9.5C, AT AN AVERAGE RATE OF 168 LBS. PER SQ. YD.
C3	PROP. APPROX. 2.0″ ASPHALT CONCRETE SURFACE COURSE, TYPE S9.5C, AT AN AVERAGE RATE OF 224 LBS. PER SQ. YD.
S	AGGREGATE SHOULDER BORROW
U	EXISTING PAVEMENT
V1	MILLING 1.5″ IN DEPTH
V2	MILLING 2″ IN DEPTH
V3	MILLING 0″ TO 1.5″ IN DEPTH

20-SEP-2021 7:25
2022 Resurfacing\Randolph_November2021_Submittal_2\Randolph_November2021_Maps_Typ_2.dgn
kattis AT DIVA03605