PROJECT REFERENCE NO.	SHEET NO.
U-2579AB	ITS-27

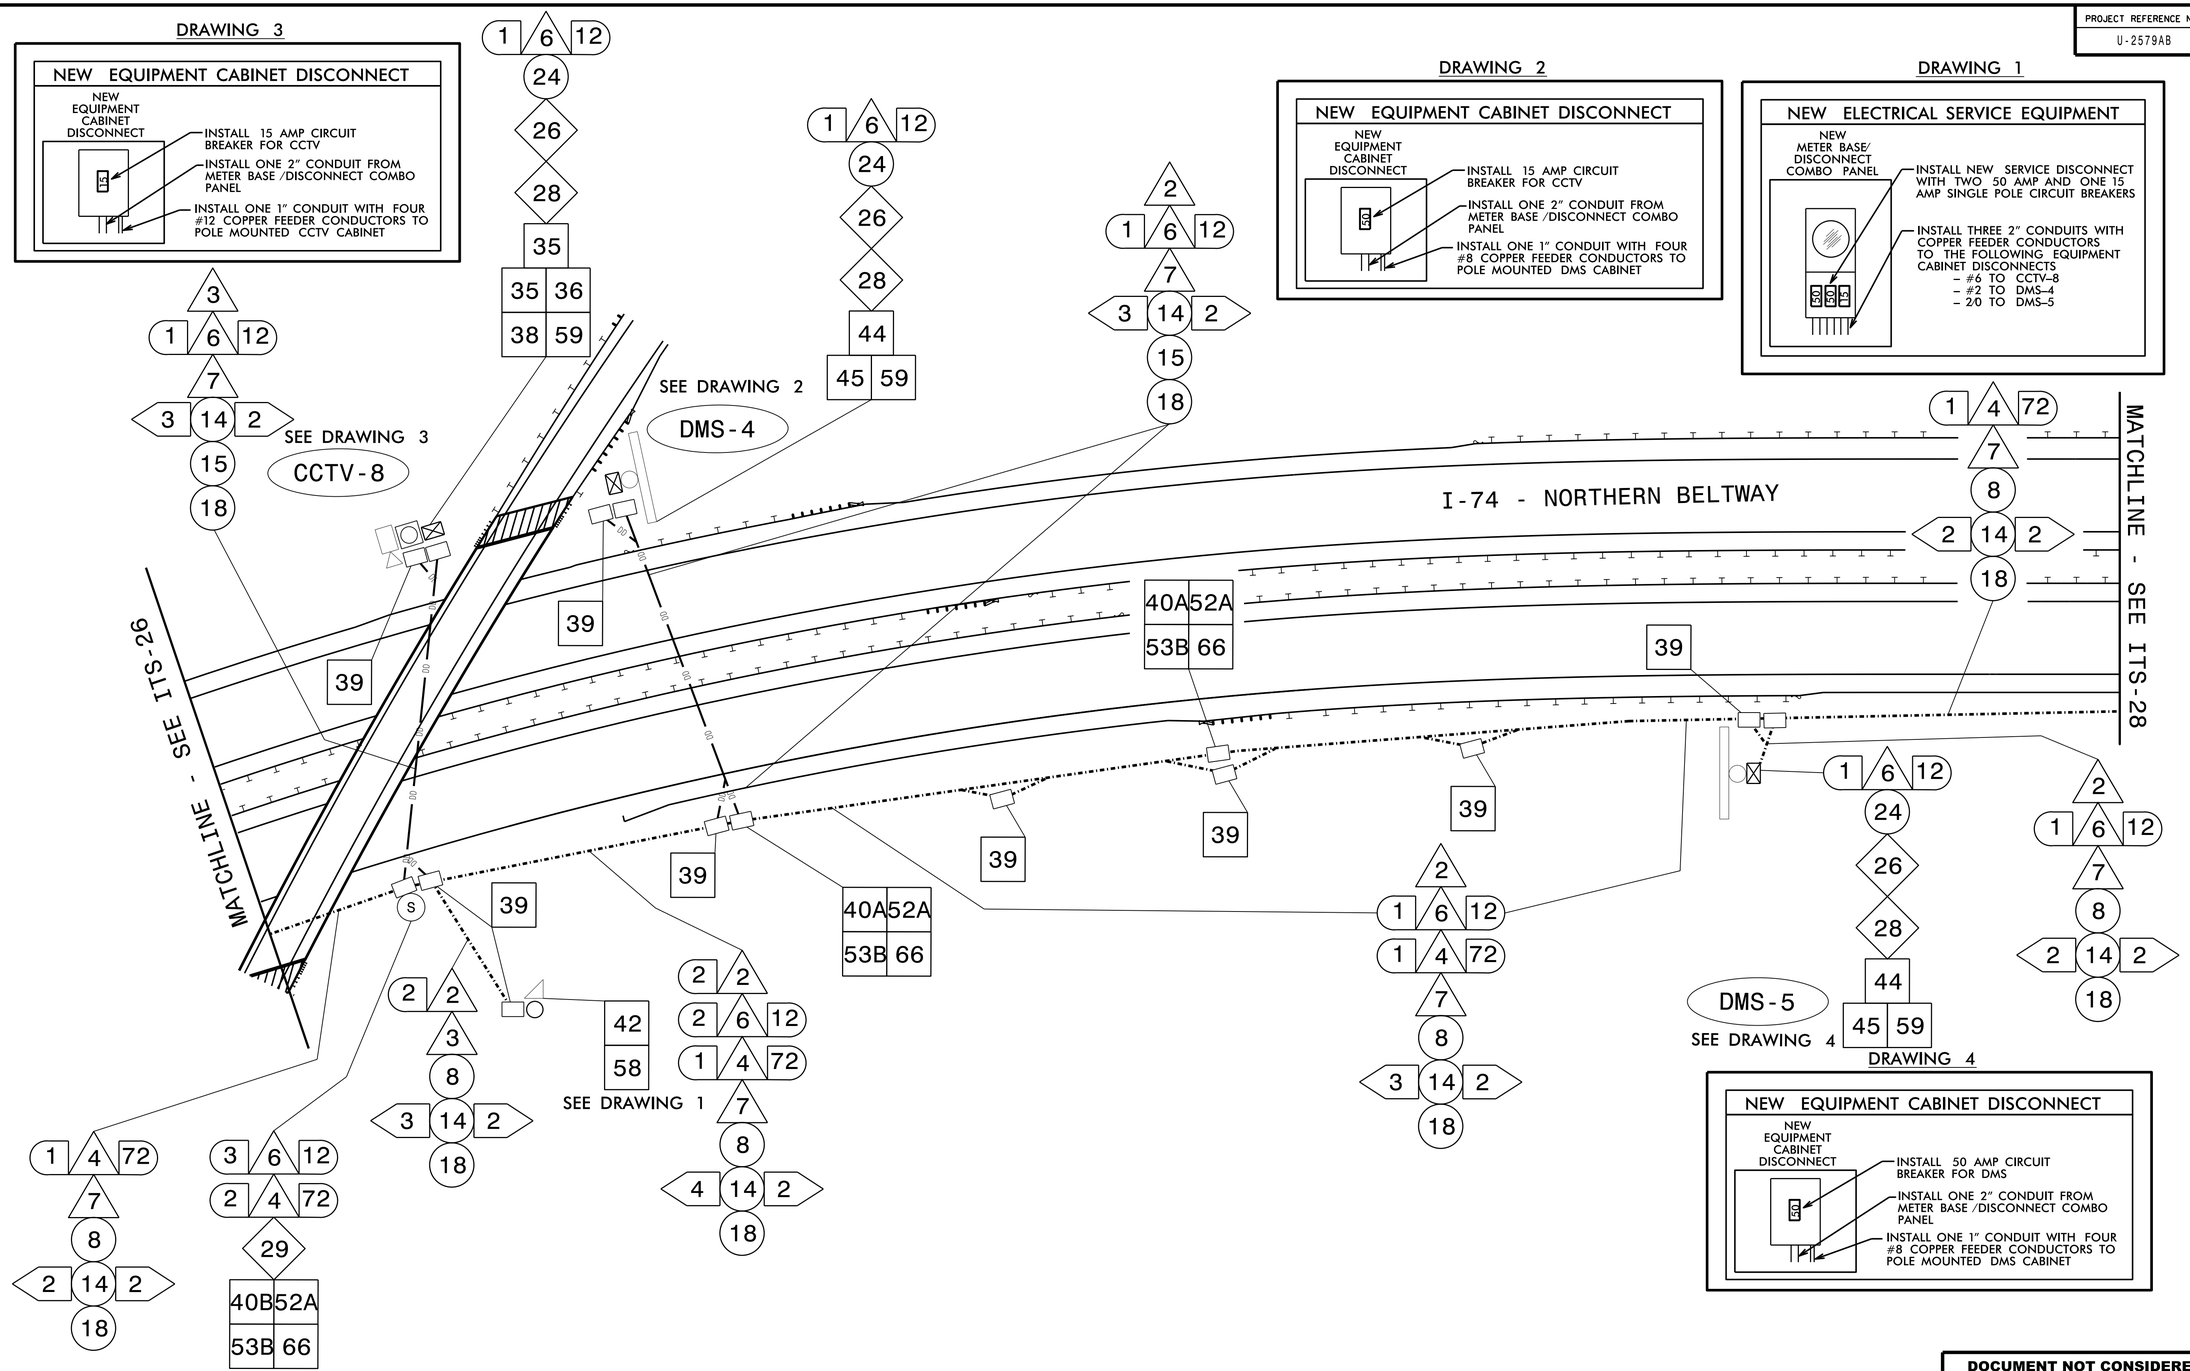

NOTES

1. OBTAIN FINAL CCTV & DMS LOCATION APPROVAL FROM THE INCIDENT MANAGEMENT ENGINEER (336–315–7080) BEFORE INITIATING ANY WORK AT THIS LOCATION.
2. CONTACT ENGINEER TO REQUEST NCDOT SUPPLIED MODEM AT LEAST SIX WEEKS PRIOR TO INSTALLATION.

DOCUMENT NOT CONSIDERED FINAL UNLESS ALL SIGNATURES COMPLETED

Prepared in the Offices of:

750 N. Greenfield Pkwy., Garner, NC 27529

SCALE 0 50′ 1" = 50′

COMMUNICATIONS CABLING AND CONDUIT ROUTING PLANS

DIVISION 09 FORSYTH CO. WINSTON-SALEM

PLAN DATE: AUGUST 2021 REVIEWED BY: A. SKUCE

PREPARED BY: B. CHRISTIAN

REVISIONS	INIT.	DATE

SEAL

NORTH CAROLINA PROFESSIONAL SEAL 050152 ENGINEER ANDREW J. SKUCE

DocuSigned by: Andrew J. Skuce D262B88C8B5C464... 8/19/2021

DATE