PROJECT REFERENCE NO.		SHEET NO.
2022CPT.14.07.20881		2
STATE PROJECT	F.A. PROJECT NO.	DESCRIPTION

TRANSYLVANIA COUNTY

TIP PROJECT: N/A

CONTRACT: C204681

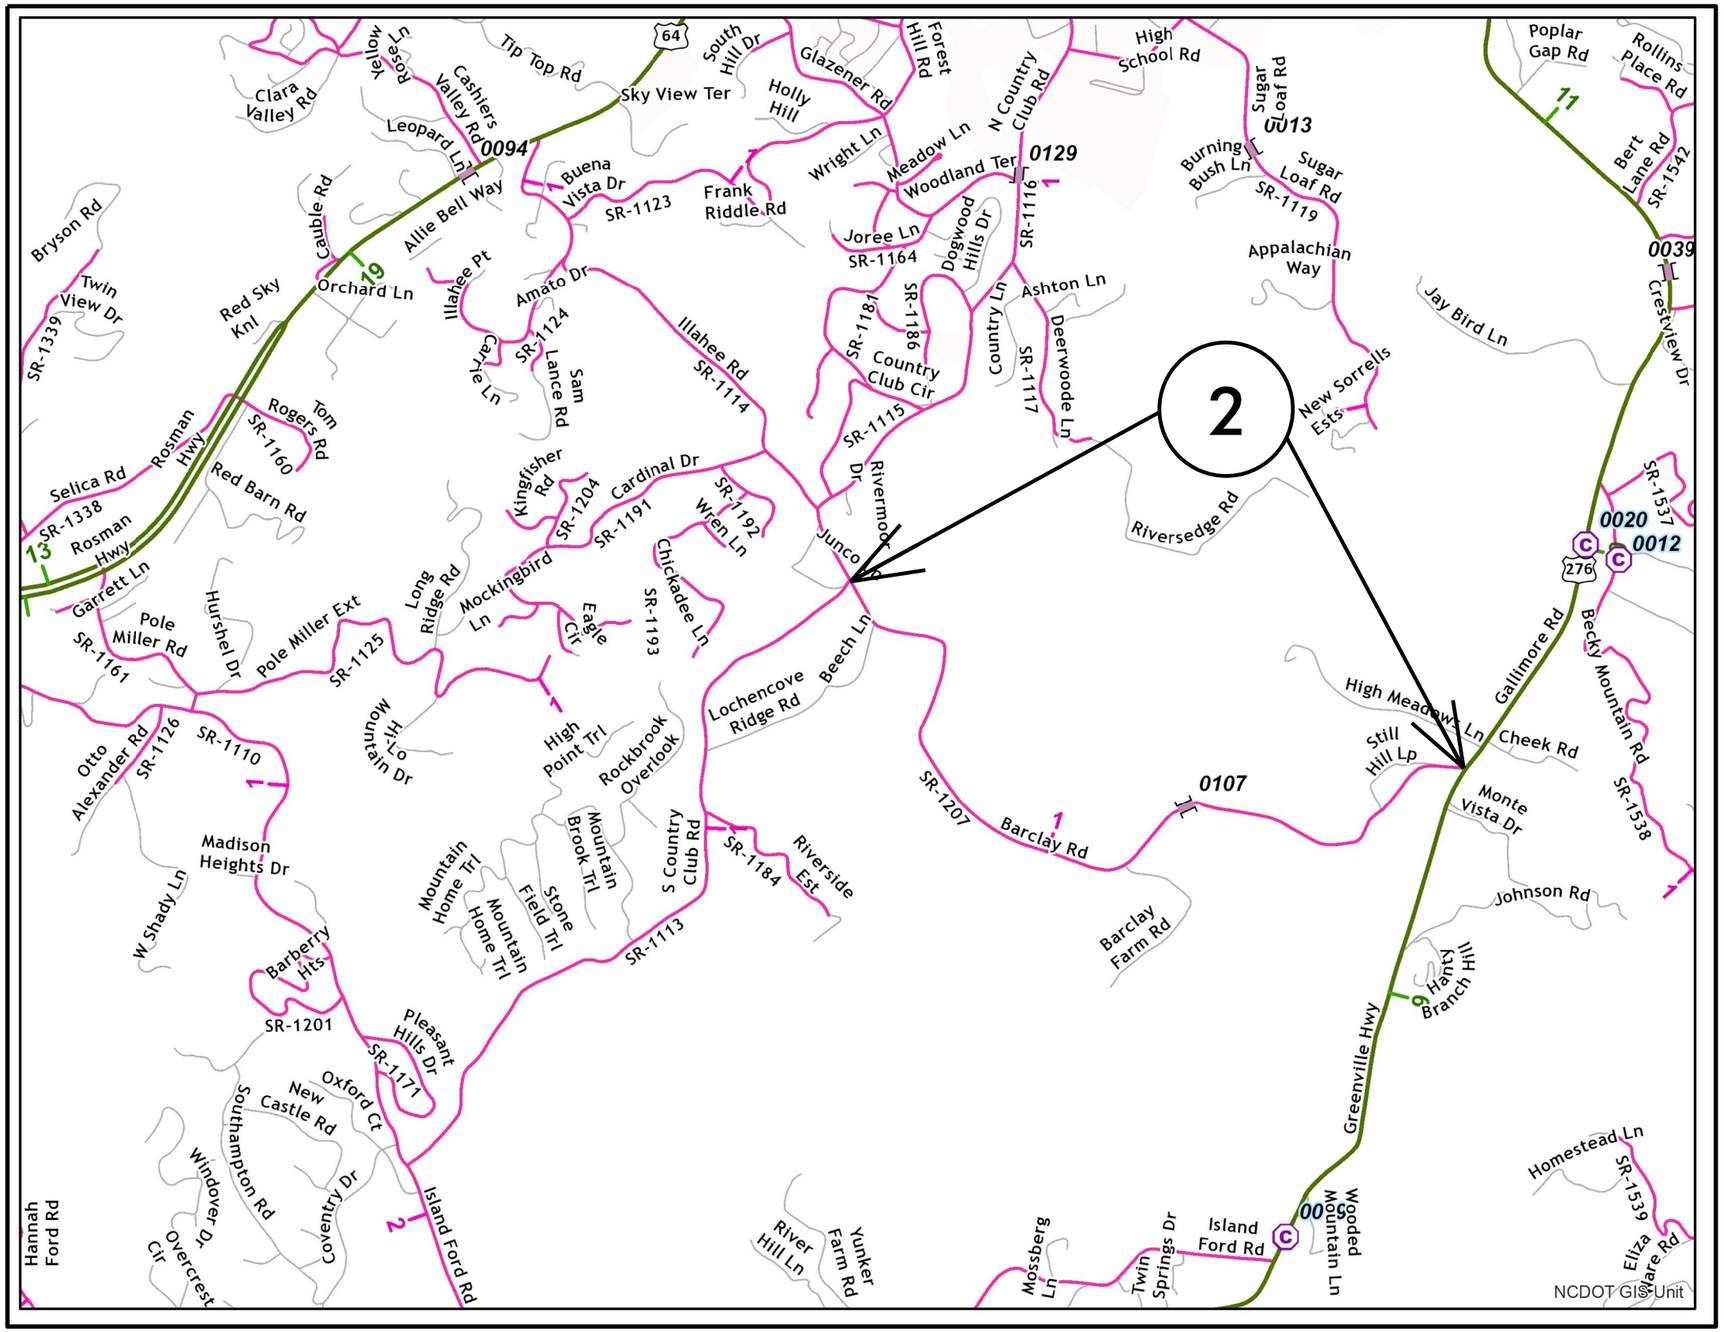

MAP 2

BEG

END