PROJECT REFERENCE NO.		SHEET NO.
2021CPT.14.09.20881		16
STATE PROJECT	F.A. PROJECT NO.	DESCRIPTION

TRANSYLVANIA COUNTY

TIP PROJECT: N/A

CONTRACT: C204681

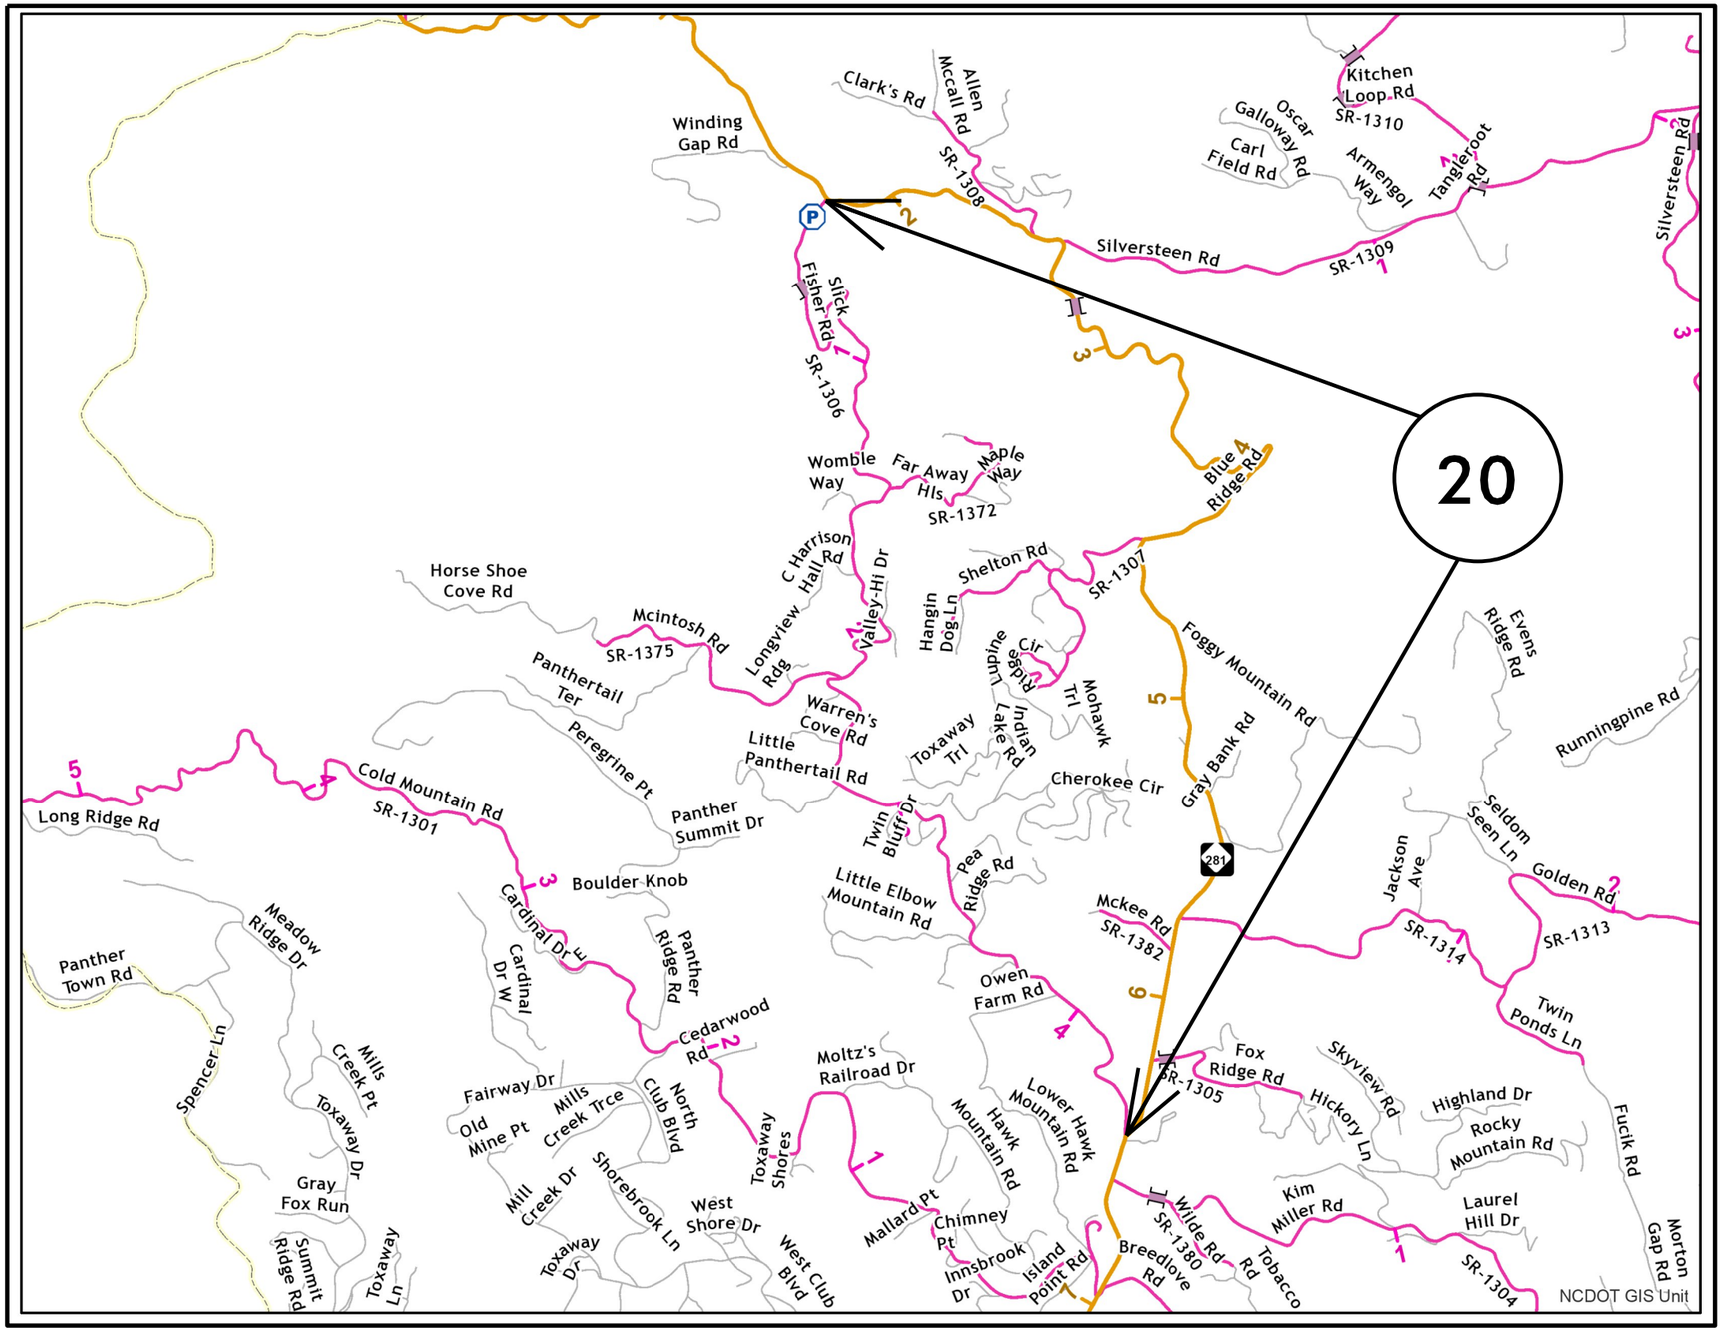

MAP 20

BEG

END