DocuSign Envelope ID: 183C8CD0-C92D-4DC4-8615-307C7263655F

PROJECT REFERENCE NO.	SHEET NO.
U-5896	SCP 4

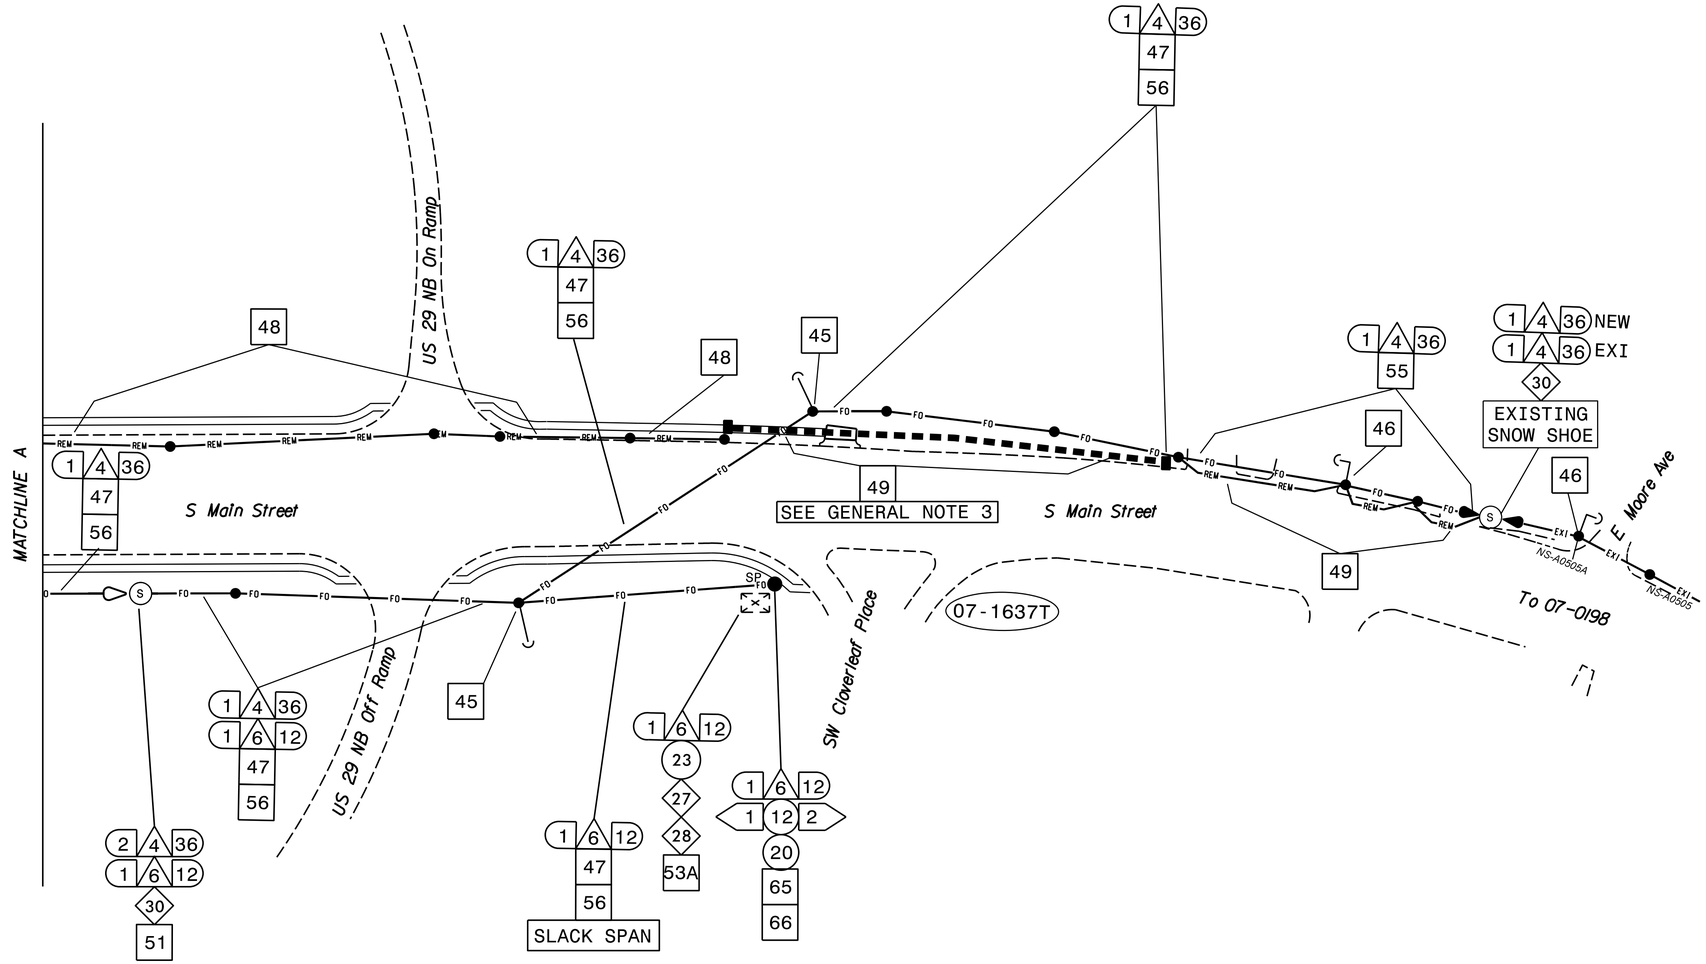

CONSTRUCTION PLAN NOTES:

1) FIVE (5) DAYS PRIOR TO BEGINNING WORK ON THE SIGNAL SYSTEM, CONTACT THE CITY OF HIGH POINT'S SIGNAL SYSTEM ENGINEER, JAMES BAKER AT (336) 883-8540 TO ARRANGE FOR THE CITY OF HIGH POINT TO PROGRAM THE NEW FIELD ETHERNET SWITCHES WITH THE NECESSARY NETWORK CONFIGURATION DATA, INCLUDING BUT NOT LIMITED TO: THE PROJECT IP ADDRESS, DEFAULT GATEWAY, SUBNET MASK AND VLAN ID INFORMATION. NOTIFY THE SIGNAL SYSTEM ENGINEER AFTER ALL WORK IS PERFORMED TO ENSURE THAT ALL FIBER CIRCUITS ARE FUNCTIONING PROPERLY. WORK IS NOT COMPLETE UNTIL THE SIGNAL SYSTEM IS BACK UP AND OPERATIONAL

2) CONTRACTOR TO RECORD EXISTING SPLICE ARRANGEMENT FOR COMPARISON TO THE SUPPLIED SPLICE DETAILS. IF DISCREPANCIES EXIST, CONTACT THE ENGINEER TO DETERMINE HOW TO PROCEED WITH RESPLICING. PROVIDE AS-BUILT PLANS TO THE ENGINEER IF FINAL SPLICE ARRANGEMENT DIFFERS FROM THE SUPPLIED SPLICE DETAILS.

GENERAL NOTES:
1. UNLESS OTHERWISE NOTED:
   - OVERLASH NEW FIBER OPTIC CABLE TO EXISTING COMMUNICATIONS CABLE.
   - ATTACH NEW MESSENGER CABLE 40" BELOW POWER, UNLESS NOTED OTHERWISE.
   - ATTACH ON FRONT SIDE (FS) OF POLE.
2. SEAL ALL CONDUIT ENDS WITH DUCT AND CONDUIT SEALER, AT ALL JUNCTION BOX / CABINET ENTRANCES.
3. AFTER CUT OVER TO NEW FIBER OPTIC TRUNK LINE, REMOVE EXISTING JUNCTION BOXES AND BACK FILL WITH AN APPROVED MATERIAL. ABANDON EXISTING CONDUIT IN PLACE.

Temporary Phase 1

DOCUMENT NOT CONSIDERED FINAL UNLESS ALL SIGNATURES COMPLETED

MOTT MACDONALD
7621 Purfoy Road
Suite 115
Fuquay-Varina, NC 27526
www.mottmac.com
License No. F-0669

Prepared for the Offices of:
Transportation Mobility and Safety Division
STATE OF NORTH CAROLINA DEPARTMENT OF TRANSPORTATION
Intelligent Transportation Systems Section
750 Greenfield Parkway, Garner, NC 27529

SCALE 0 50 1"=50'

HIGH POINT SIGNAL SYSTEM
COMMUNICATIONS CABLE AND CONDUIT ROUTING PLANS

DIVISION 07 GUILFORD CO. HIGH POINT

PLAN DATE:	FEBRUARY 2021	REVIEWED BY:	BE LEHAN
PREPARED BY:	DE FOWLER	REVIEWED BY:	

REVISIONS	INIT.	DATE

SEAL
NORTH CAROLINA PROFESSIONAL SEAL 045256 ENGINEER BRENDAN A. LEHAN

DocuSigned by:
Brendan Lehan
C0D7A8733C684BE...
09 December 2021
DATE

$$$$$SYSTIME$$$$$
$$$$$USERNAME$$$$$