DocuSign Envelope ID: 1227471F-F09B-4661-8908-803F905CD481

| PROJECT REFERENCE NO. | SHEET NO. |
|---|---|
| U-5738 | SCP 3 |

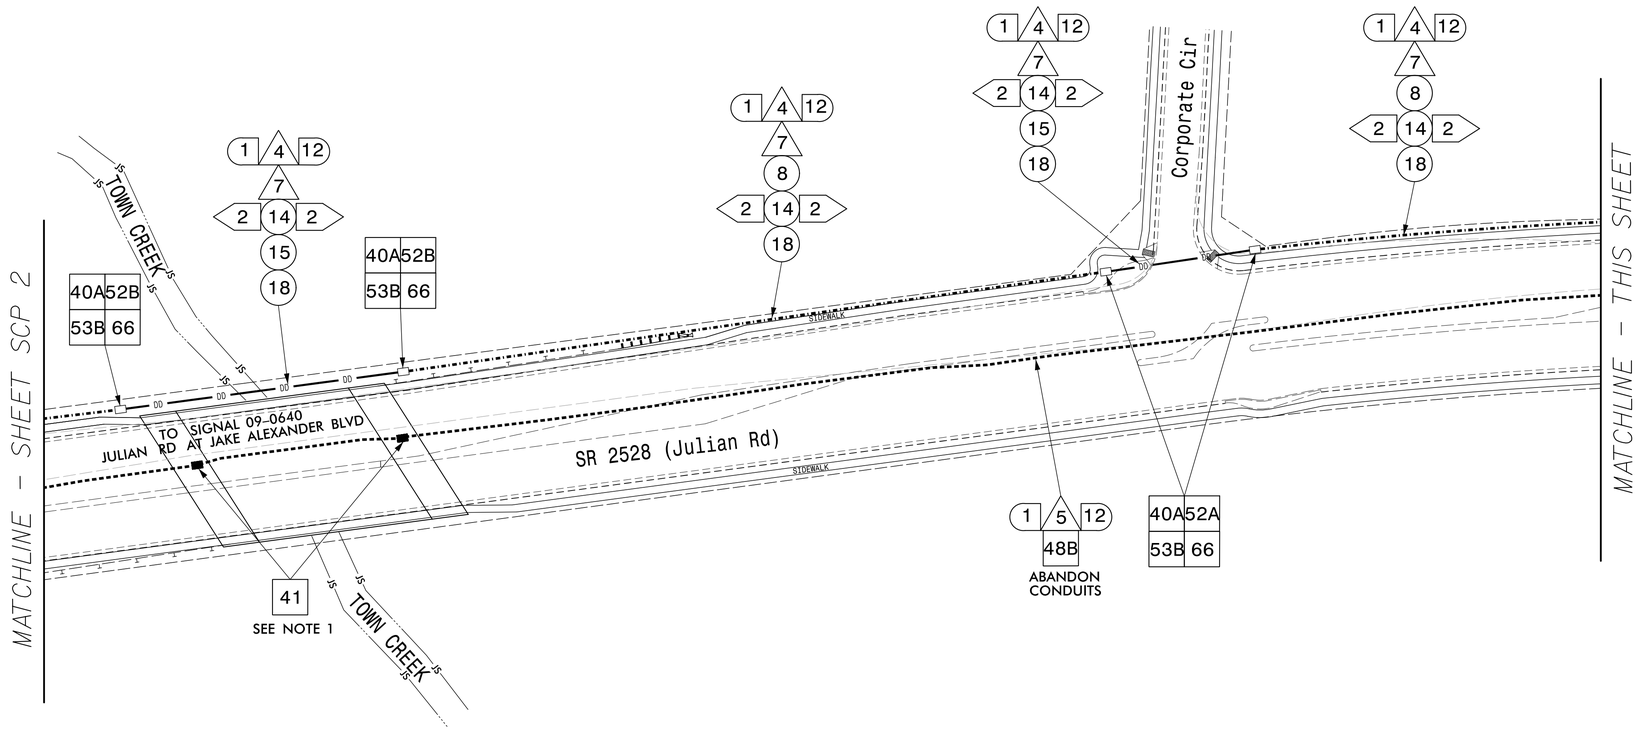


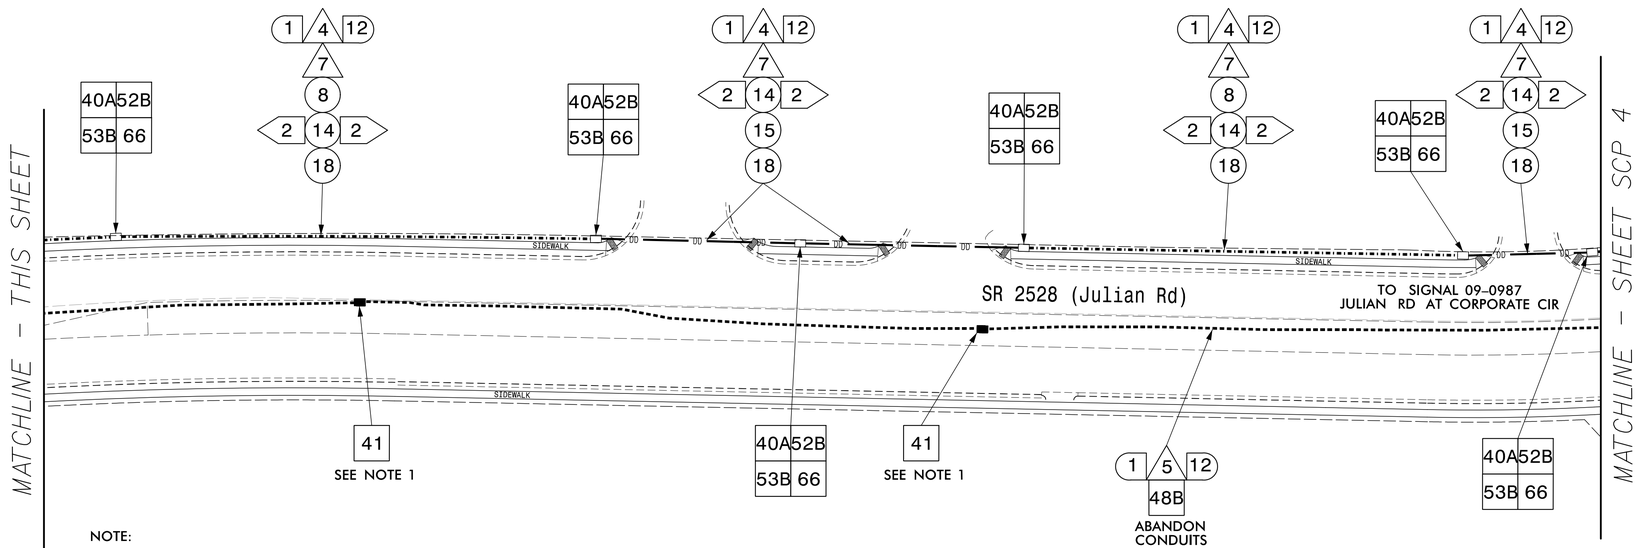


NOTE:

1. REMOVE EXISTING JUNCTION BOXES AND BACKFILL WITH AN APPROVED MATERIAL.

*PREPARED IN THE OFFICE OF:*
**Accelerate Engineering, PLLC**
875 Walnut Street, Suite 316
Cary, NC 27511
Tel: 919.263.5678 Fax: 919.263.5687
NC License No. P-1442

Traffic Engineering Branch, Transportation Mobility and Safety Division, NCDEPARTMENT OF TRANSPORTATION, Traffic Signals Management Section

750 N.Greenfield Pkwy,Garner,NC 27529

SCALE 0 50 1" = 50'

# Signal Communications Plan

Division 9 | Rowan County | Salisbury

PLAN DATE: November 2021 | REVIEWED BY: B. Phillips

PREPARED BY: Z. "Gavin" Teng | REVIEWED BY:

| REVISIONS | INIT. | DATE |
|---|---|---|
| | | |

DOCUMENT NOT CONSIDERED FINAL UNLESS ALL SIGNATURES COMPLETED

SEAL
NORTH CAROLINA PROFESSIONAL SEAL 032179 ENGINEER ZHAOLONG TENG

DocuSigned by: Zhaolong Teng 12/3/2021
SIGNATURE DATE

CADD Filename:

$$$$SYSTIME$$$$
$$$$SYSTIME$$$$
$$$$USERNAME$$$$