PROJ. REFERENCE NO.	SHEET NO.
W-5701B	TMP-6

RK&K
P: (919) 878-9560
8601 Six Forks Road, Forum 1,Suite 700
Raleigh, North Carolina 27615-3960
NC License No. F-0112
Engineers | Construction Managers | Planners | Scientists
www.rkk.com
Responsive People | Creative Solutions

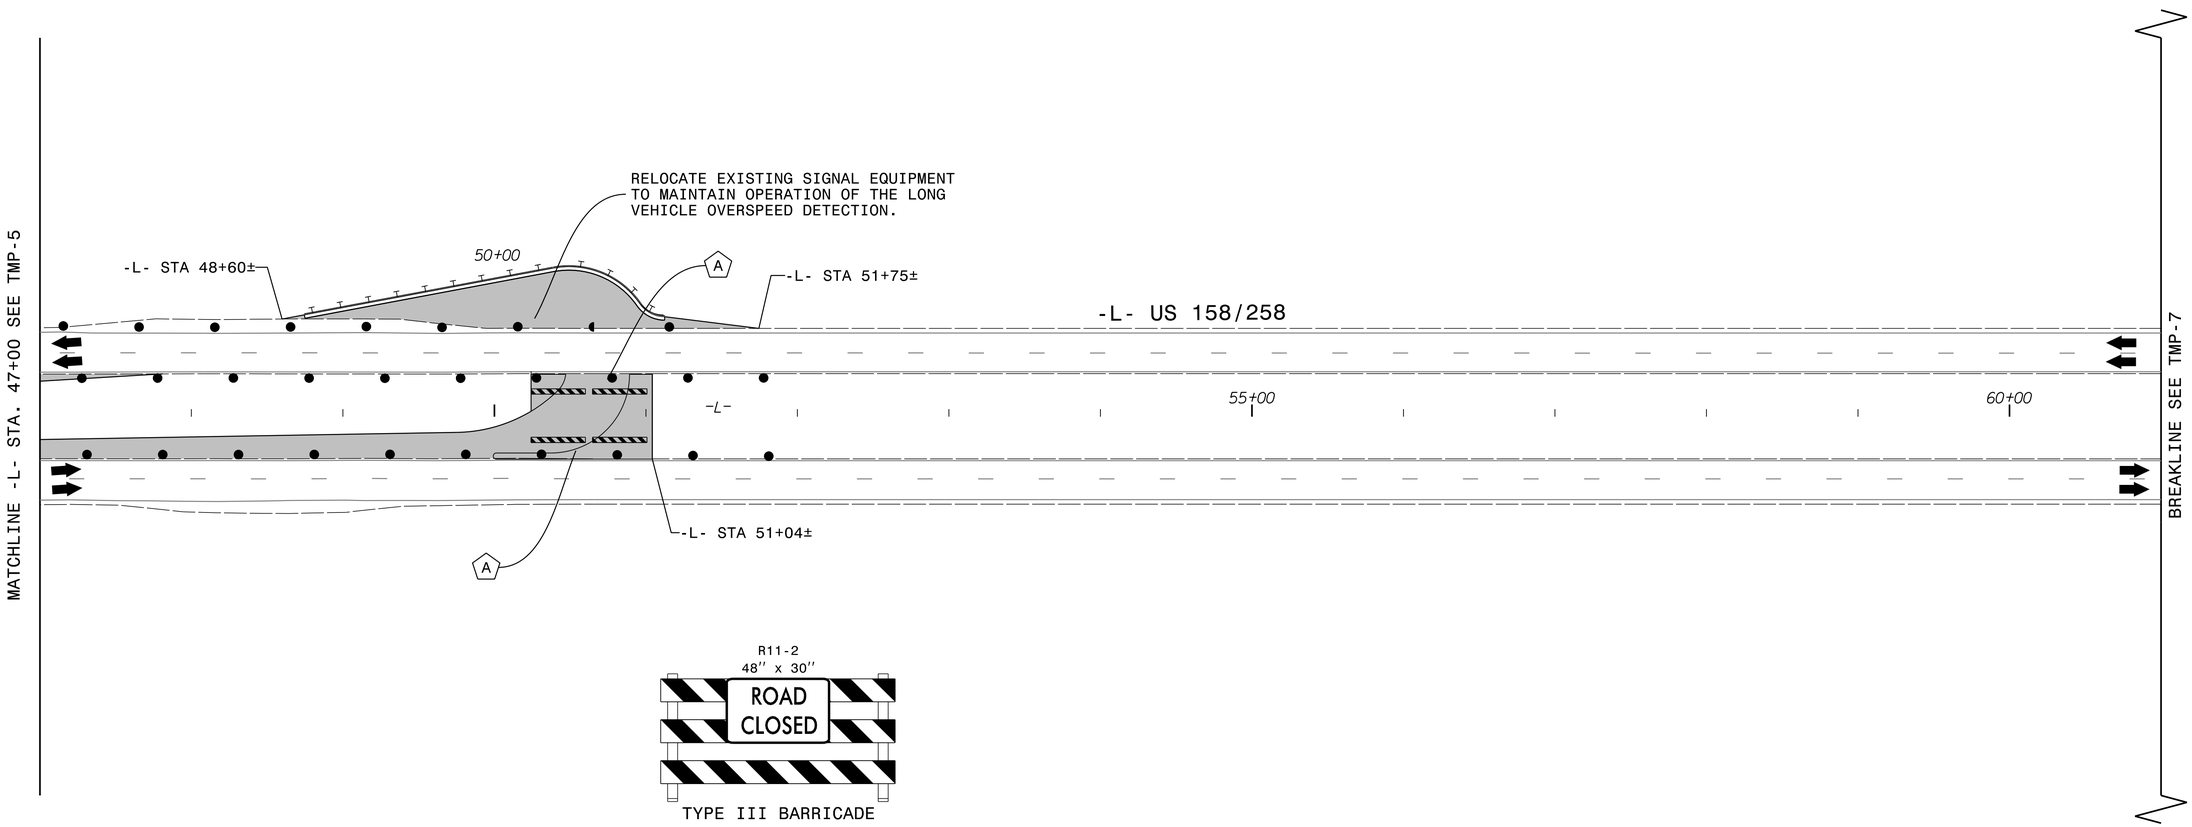

APPROVED: DocuSigned by: Kevin Bisby 8DD8D0D2B912474...

DATE: 1/9/2023

SEAL

NORTH CAROLINA PROFESSIONAL SEAL 21047 ENGINEER KEVIN W. BISBY

DOCUMENT NOT CONSIDERED FINAL UNLESS ALL SIGNATURES COMPLETED

DIVISION OF HIGHWAYS · STATE OF NORTH CAROLINA · DEPARTMENT OF TRANSPORTATION · WORK ZONE TRAFFIC CONTROL

PHASE I - STEPS 2 AND 3

1/9/2023
W5701B_TMP_PSH06.dgn
kbisby