PROJECT REFERENCE NO.	SHEET NO.
W-5701B	SIGN-10

APPROVED: DocuSigned by: David T Sears 069183F28E5741E...

DATE: 1/9/2023

SEAL

NORTH CAROLINA PROFESSIONAL SEAL 044558 ENGINEER DAVID T. SEARS

DOCUMENT NOT CONSIDERED FINAL UNLESS ALL SIGNATURES COMPLETED

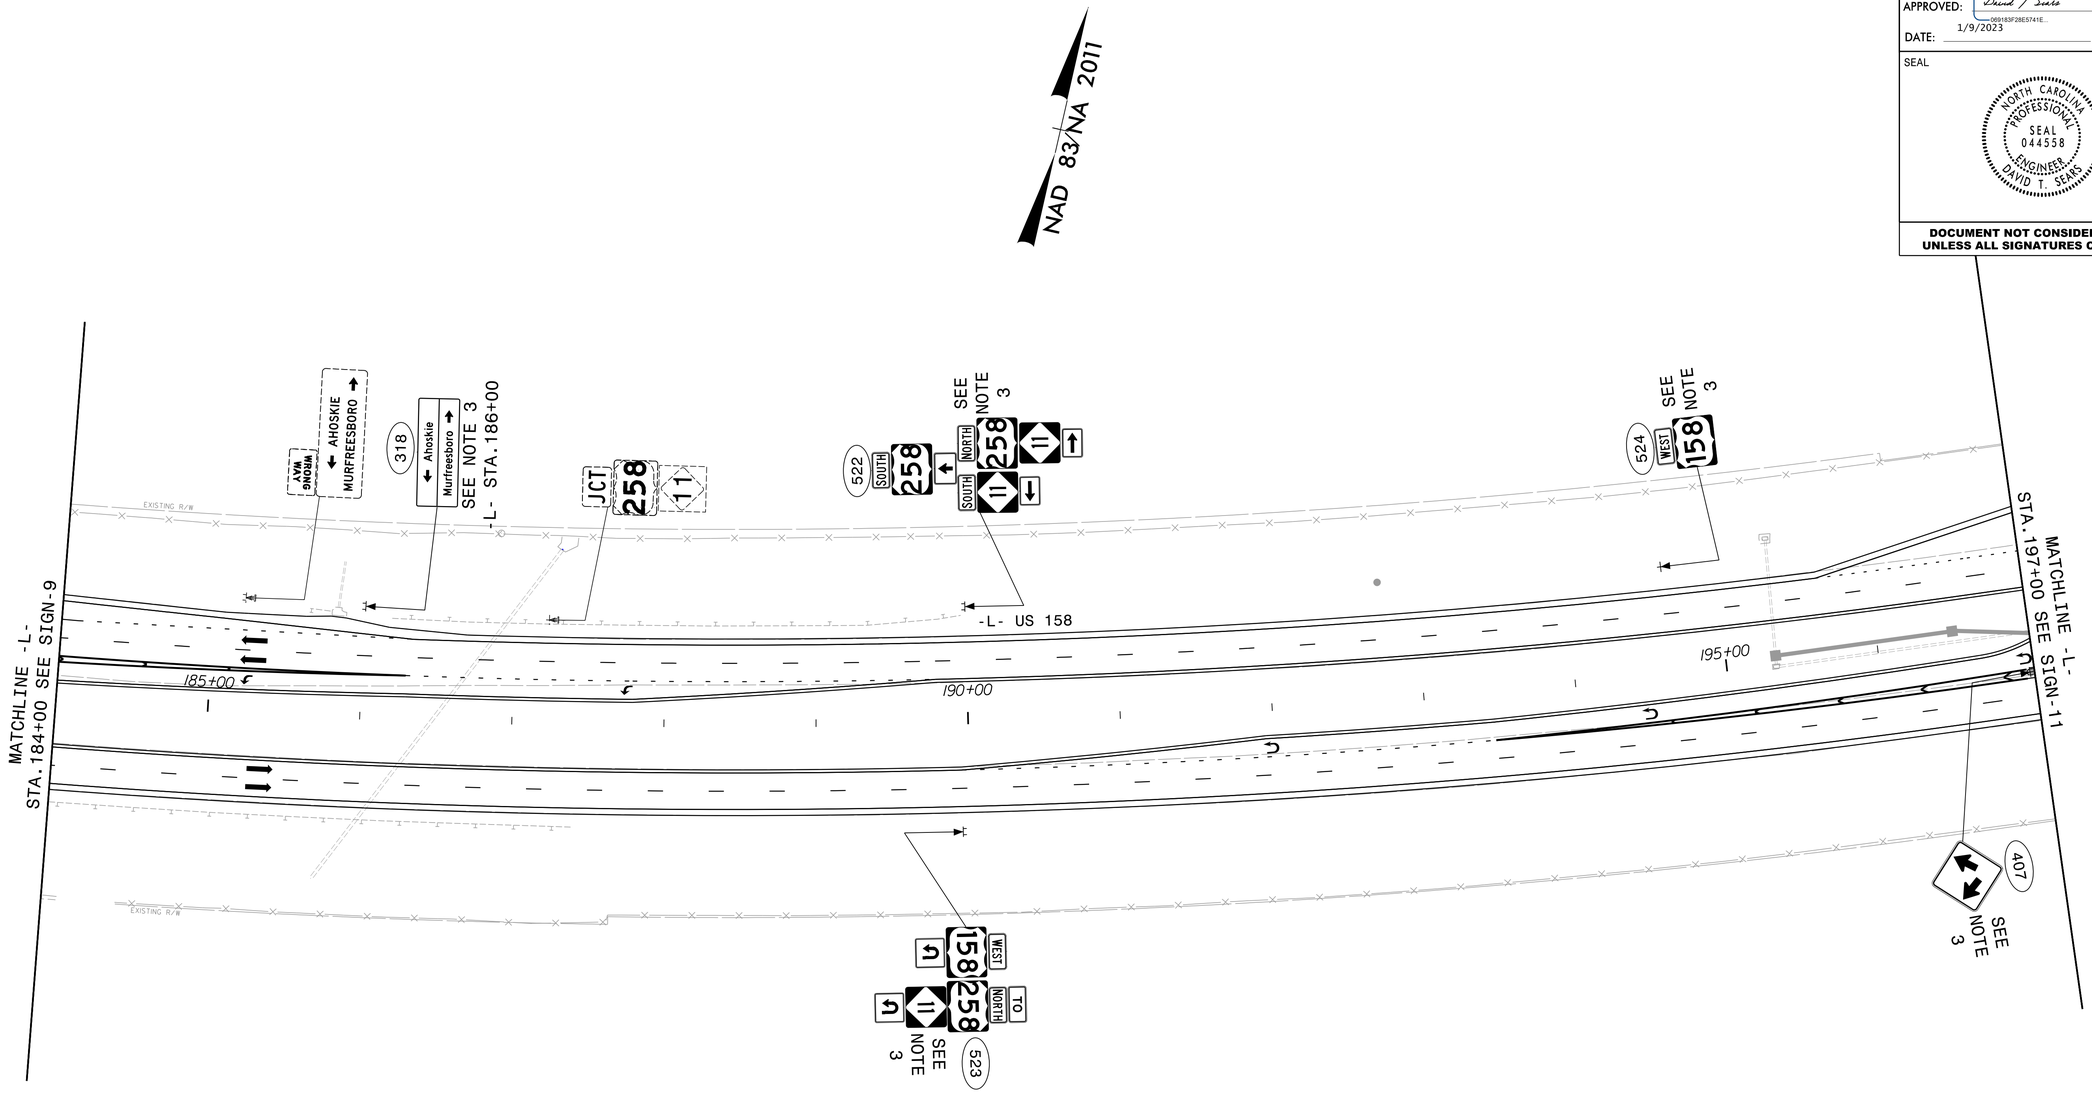

RK&K
P: (919) 878-9560
8601 Six Forks Road, Forum 1,Suite 700
Raleigh, North Carolina 27615-3960
NC License No. F-0112
Engineers | Construction Managers | Planners | Scientists
www.rkk.com
Responsive People | Creative Solutions

PROJECT NOTES

1. DISPOSAL OF SUPPORT, WOOD
2. DISPOSAL OF SIGN, D, E OR F
3. SIGN ERECTION, TYPE D, E, AND F
4. SIGN ERECTION, RELOCATE SIGN TYPE D
5. DISPOSAL OF FLASHER SYSTEM

SIGNING PLAN

1/9/2023
R:\Traffic\Signing\CADD\Signing Layout Plans\W5701B_SGN_PSH010.dgn
dsears