PROJECT REFERENCE NO.	SHEET NO.
W-5701B	SIGN-11

APPROVED: DocuSigned by: David T Sears 0851B3F28E5741E...

DATE: 1/9/2023

SEAL

NORTH CAROLINA PROFESSIONAL SEAL 044558 ENGINEER DAVID T SEARS

DOCUMENT NOT CONSIDERED FINAL UNLESS ALL SIGNATURES COMPLETED

NAD 83/NA 2011

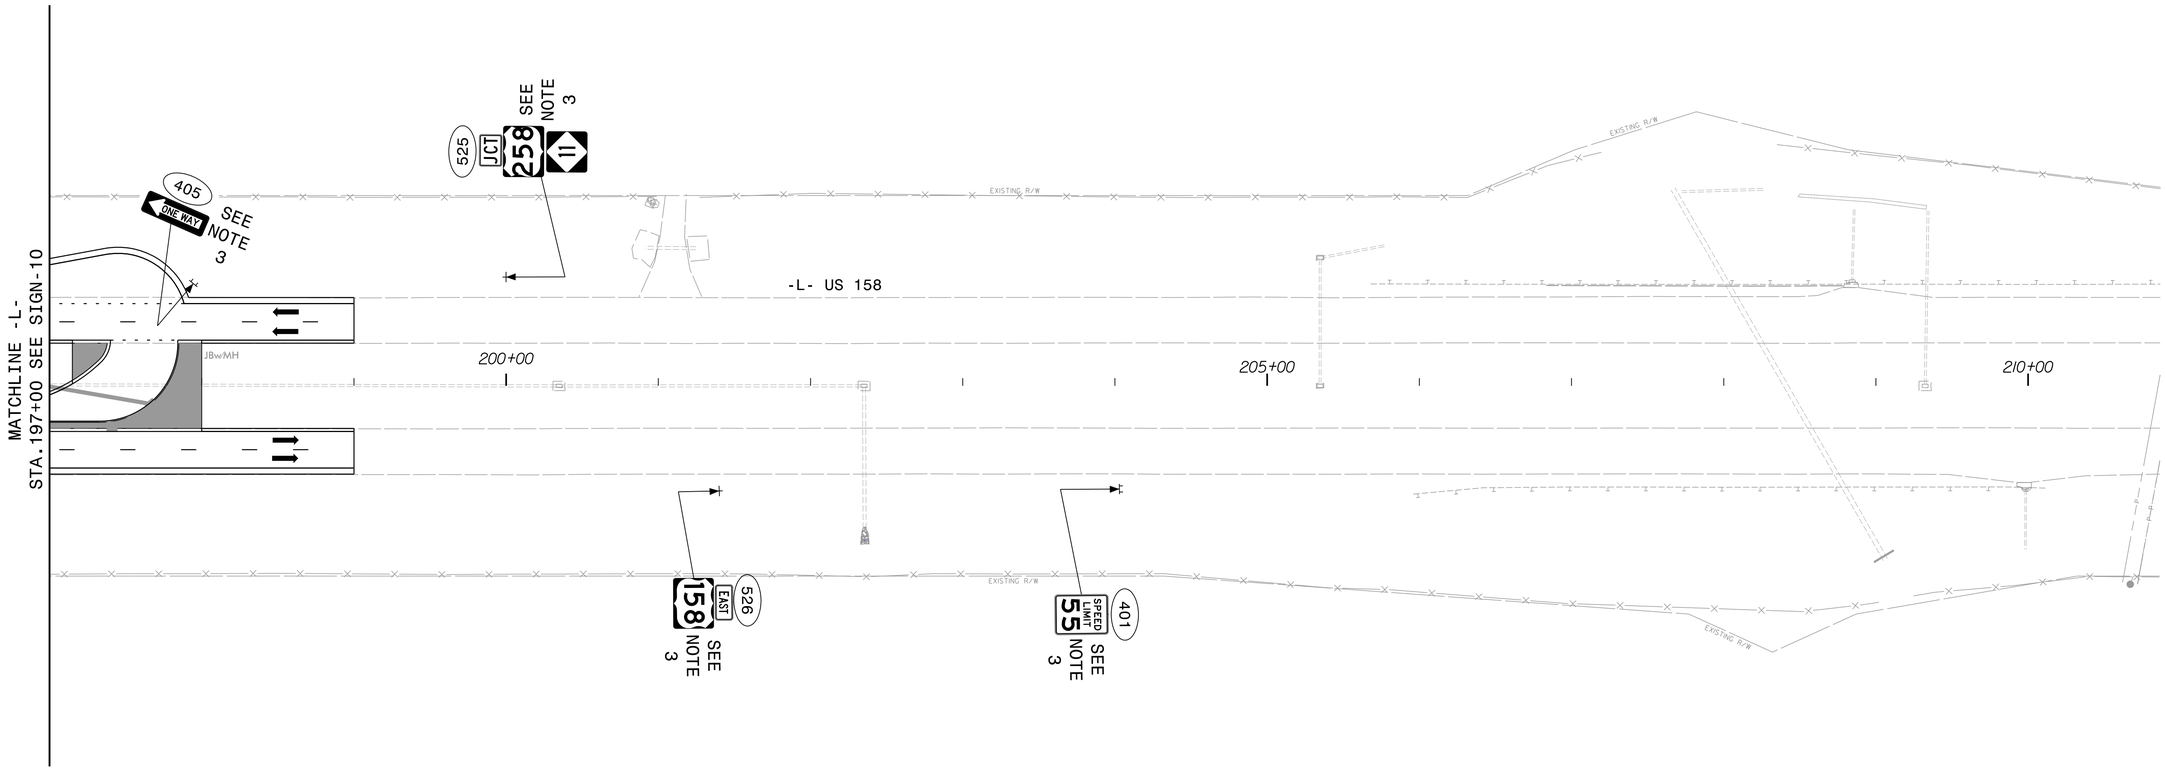

PROJECT NOTES

1 DISPOSAL OF SUPPORT, WOOD
2 DISPOSAL OF SIGN, D, E OR F
3 SIGN ERECTION, TYPE D, E, AND F
4 SIGN ERECTION, RELOCATE SIGN TYPE D
5 DISPOSAL OF FLASHER SYSTEM

RK&K
P: (919) 878-9560
8601 Six Forks Road, Forum 1,Suite 700
Raleigh, North Carolina 27615-3960
NC License No. F-0112
Engineers | Construction Managers | Planners | Scientists
www.rkk.com
Responsive People | Creative Solutions

SIGNING PLAN

1/9/2023
K:\Traffic\Signing\CADD\Signing Layout Plans\W5701B_SGN_PSH011.dgn
dsears