WBS ELEMENT	SHEET NO.
2023CPT.08.15.10761 2023CPT.08.15.20761	17

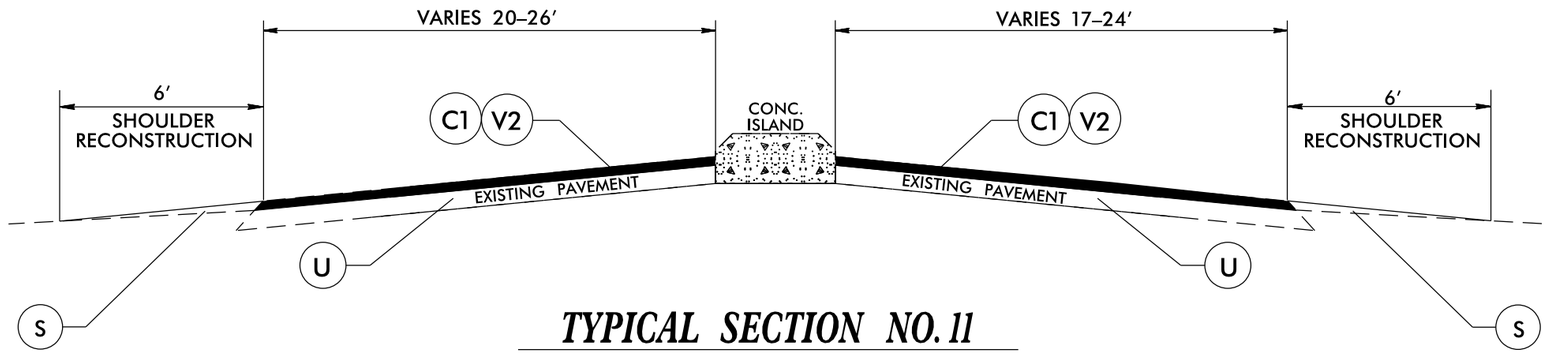

TYPICAL SECTION NO. 11

USE FOR SECTIONS OF
MAP 18
WITH CONCRETE ISLANDS

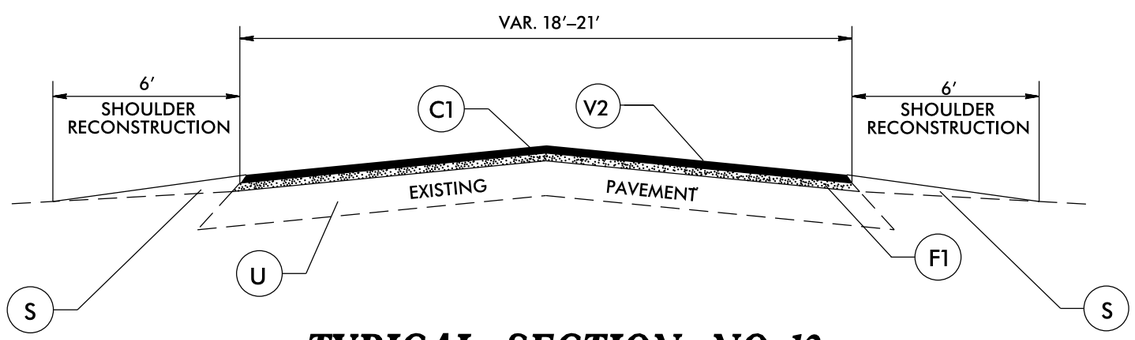

TYPICAL SECTION NO. 12

USE FOR BRIDGE
ON MAP 16

PAVEMENT SCHEDULE

C1	PROP. APPROX. 1.5″ ASPHALT CONCRETE SURFACE COURSE, TYPE S9.5B, AT AN AVERAGE RATE OF 165 LBS. PER SQ. YD.
C2	PROP. APPROX. 2.0″ ASPHALT CONCRETE SURFACE COURSE, TYPE S9.5B, AT AN AVERAGE RATE OF 220 LBS. PER SQ. YD.
C3	PROP. APPROX. 1.5″ ASPHALT CONCRETE SURFACE COURSE, TYPE S9.5C, AT AN AVERAGE RATE OF 168 LBS. PER SQ. YD.
D1	PROP. APPROX. 2.5″ ASPHALT CONCRETE INTERMEDIATE COURSE, TYPE I19.0C, AT AN AVERAGE RATE OF 285 LBS. PER SQ. YD.
D2	PROP. APPROX. 3.0″ ASPHALT CONCRETE INTERMEDIATE COURSE, TYPE I19.0C, AT AN AVERAGE RATE OF 342 LBS. PER SQ. YD.
F1	PROPOSED ASPHALT SURFACE TREATMENT, MAT COAT WITH #67 STONE
S	AGGREGATE SHOULDER BORROW
U	EXISTING PAVEMENT.
V1	MILLING 0″ TO 1.5″ IN DEPTH
V2	MILLING 1.5″ IN DEPTH
V3	MILLING 4.0″ IN DEPTH

03-JAN-2023 14:54
Facing\Randolph\February2023.Submittal\Randolph_February2023.Maps.Typ.1.dgn
Settings AT DIV08-320821