DocuSign Envelope ID: FC4E6937-1679-4EA9-AD5D-4FBE06F0300A

5/14/99

GRAPHIC SCALE
30′ 15′ 0′ 30′ 60′
PLANS

PROJECT REFERENCE NO.	SHEET NO.
R-5751	2B-1
R/W SHEET NO.	

ROADWAY DESIGN ENGINEER

NORTH CAROLINA PROFESSIONAL SEAL 040418 ENGINEER JARED M. BOND

1/3/2023

DOCUMENT NOT CONSIDERED FINAL UNLESS ALL SIGNATURES COMPLETED

RS&H
8521 SIX FORKS ROAD, SUITE 400
RALEIGH, NC 27615
NC FIRM LICENSE No: F-0493

-Y1RPA- & -L- GORE DETAIL

(SEE PLAN SHEET 6 FOR PLAN VIEW)

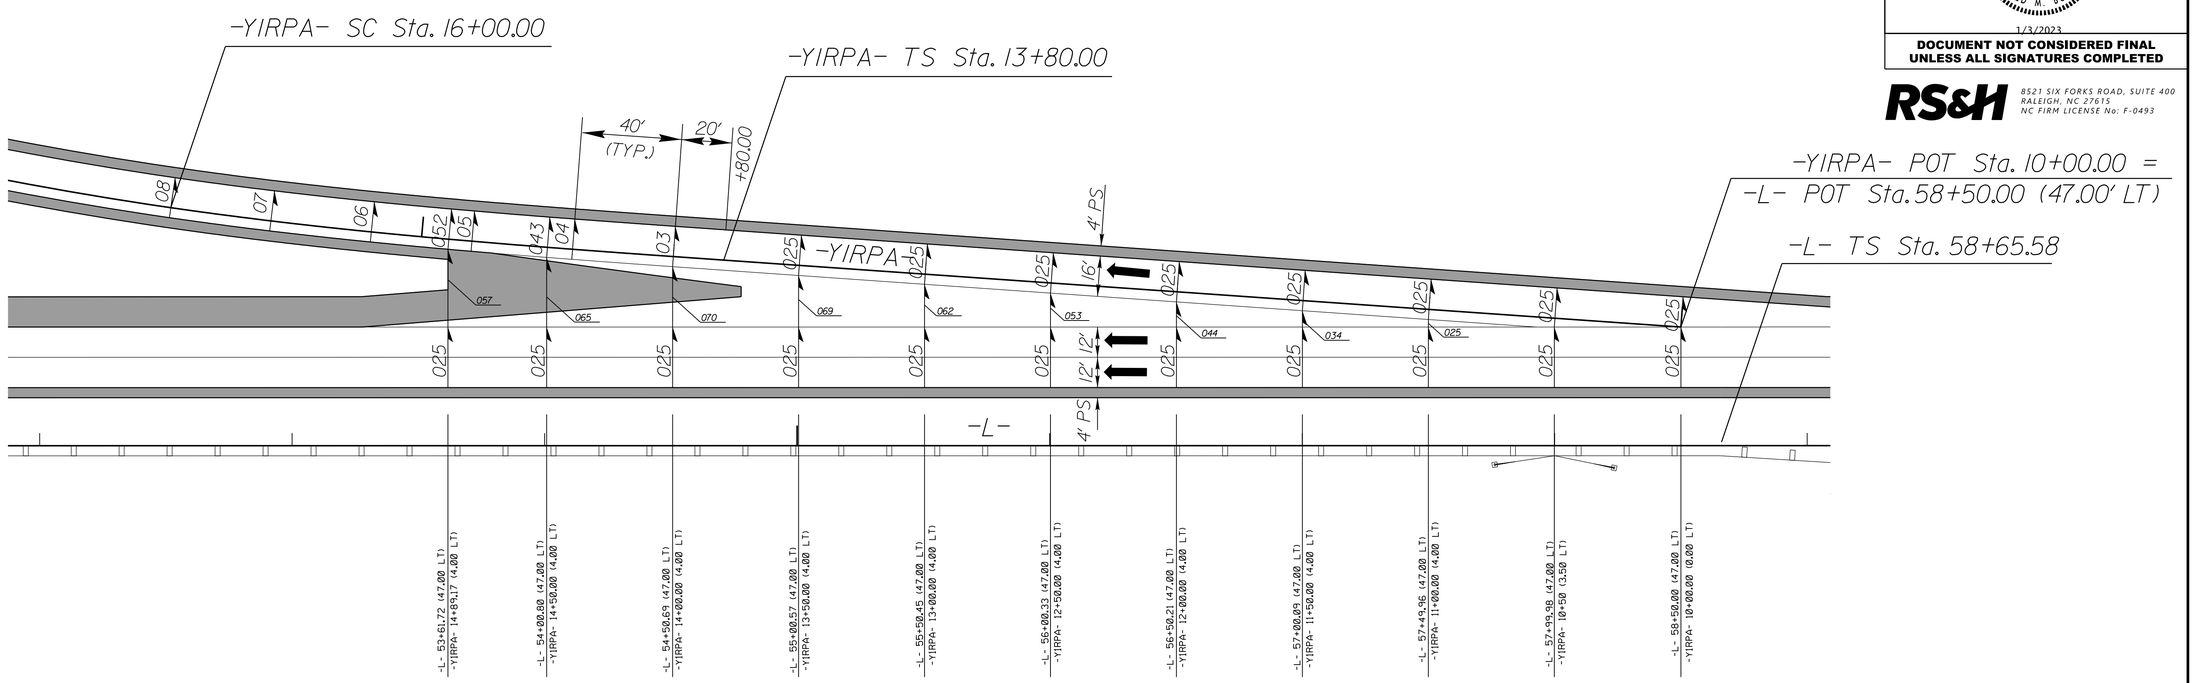

-Y1RPB- & -L- GORE DETAIL

(SEE PLAN SHEET 6 FOR PLAN VIEW)

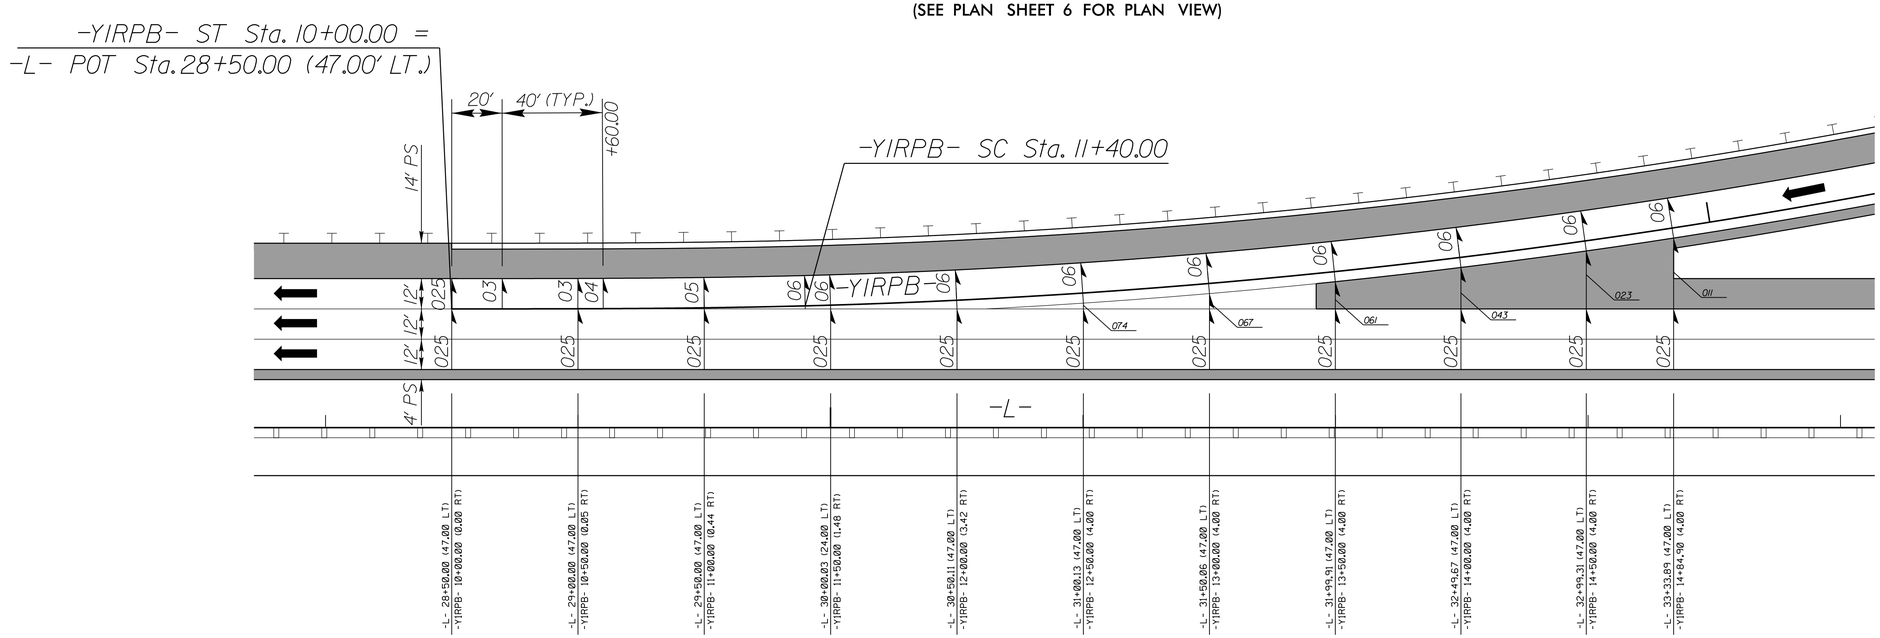

05-OCT-2022 10:41
R:\Roadway\Proj\R5751_Rdy_det_2B_1.dgn
$$$$USERNAME$$$$