DocuSign Envelope ID: FC4E6937-1679-4EA9-AD5D-4FBE06F0300A

PROJECT REFERENCE NO.	SHEET NO.
R-5751	17

ROADWAY DESIGN ENGINEER

NORTH CAROLINA PROFESSIONAL SEAL 040418 ENGINEER JARED M. BOND

1/3/2023

HYDRAULICS ENGINEER

NORTH CAROLINA PROFESSIONAL SEAL 049764 ENGINEER ALEXANDER R. VINSON

1/3/2023

DOCUMENT NOT CONSIDERED FINAL UNLESS ALL SIGNATURES COMPLETED

RS&H

8521 SIX FORKS ROAD, SUITE 400
RALEIGH, NC 27615
NC FIRM LICENSE No: F-0493

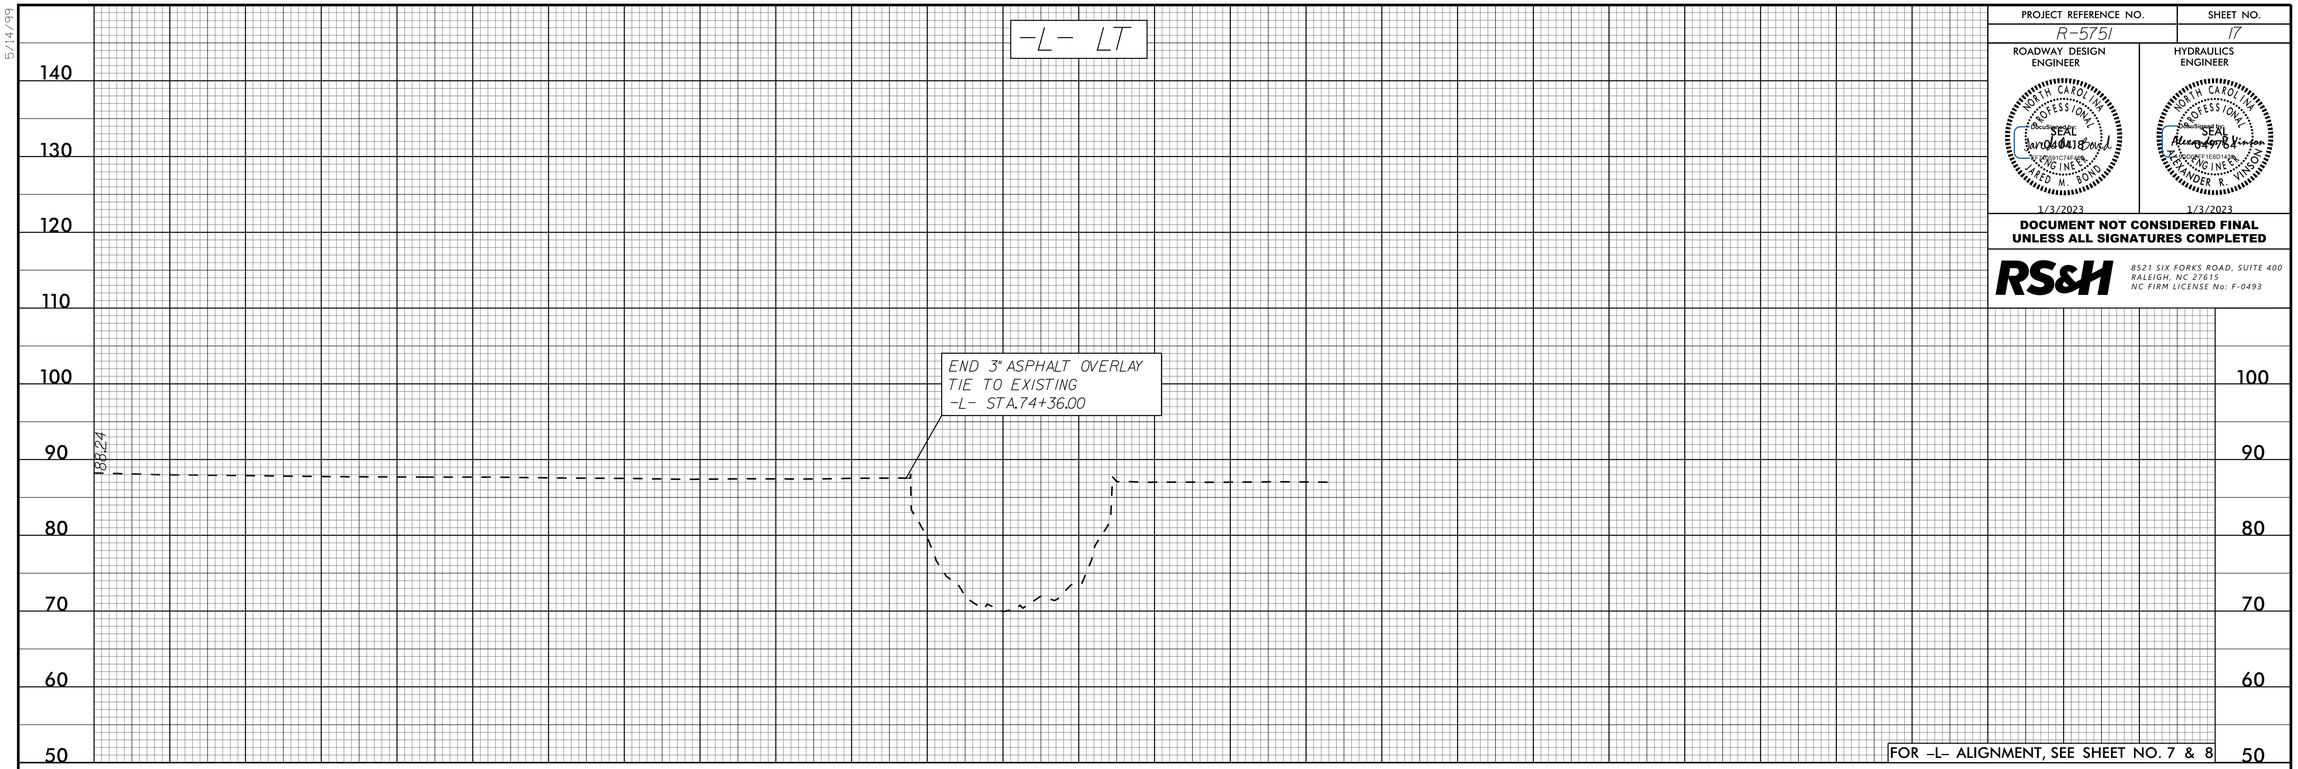

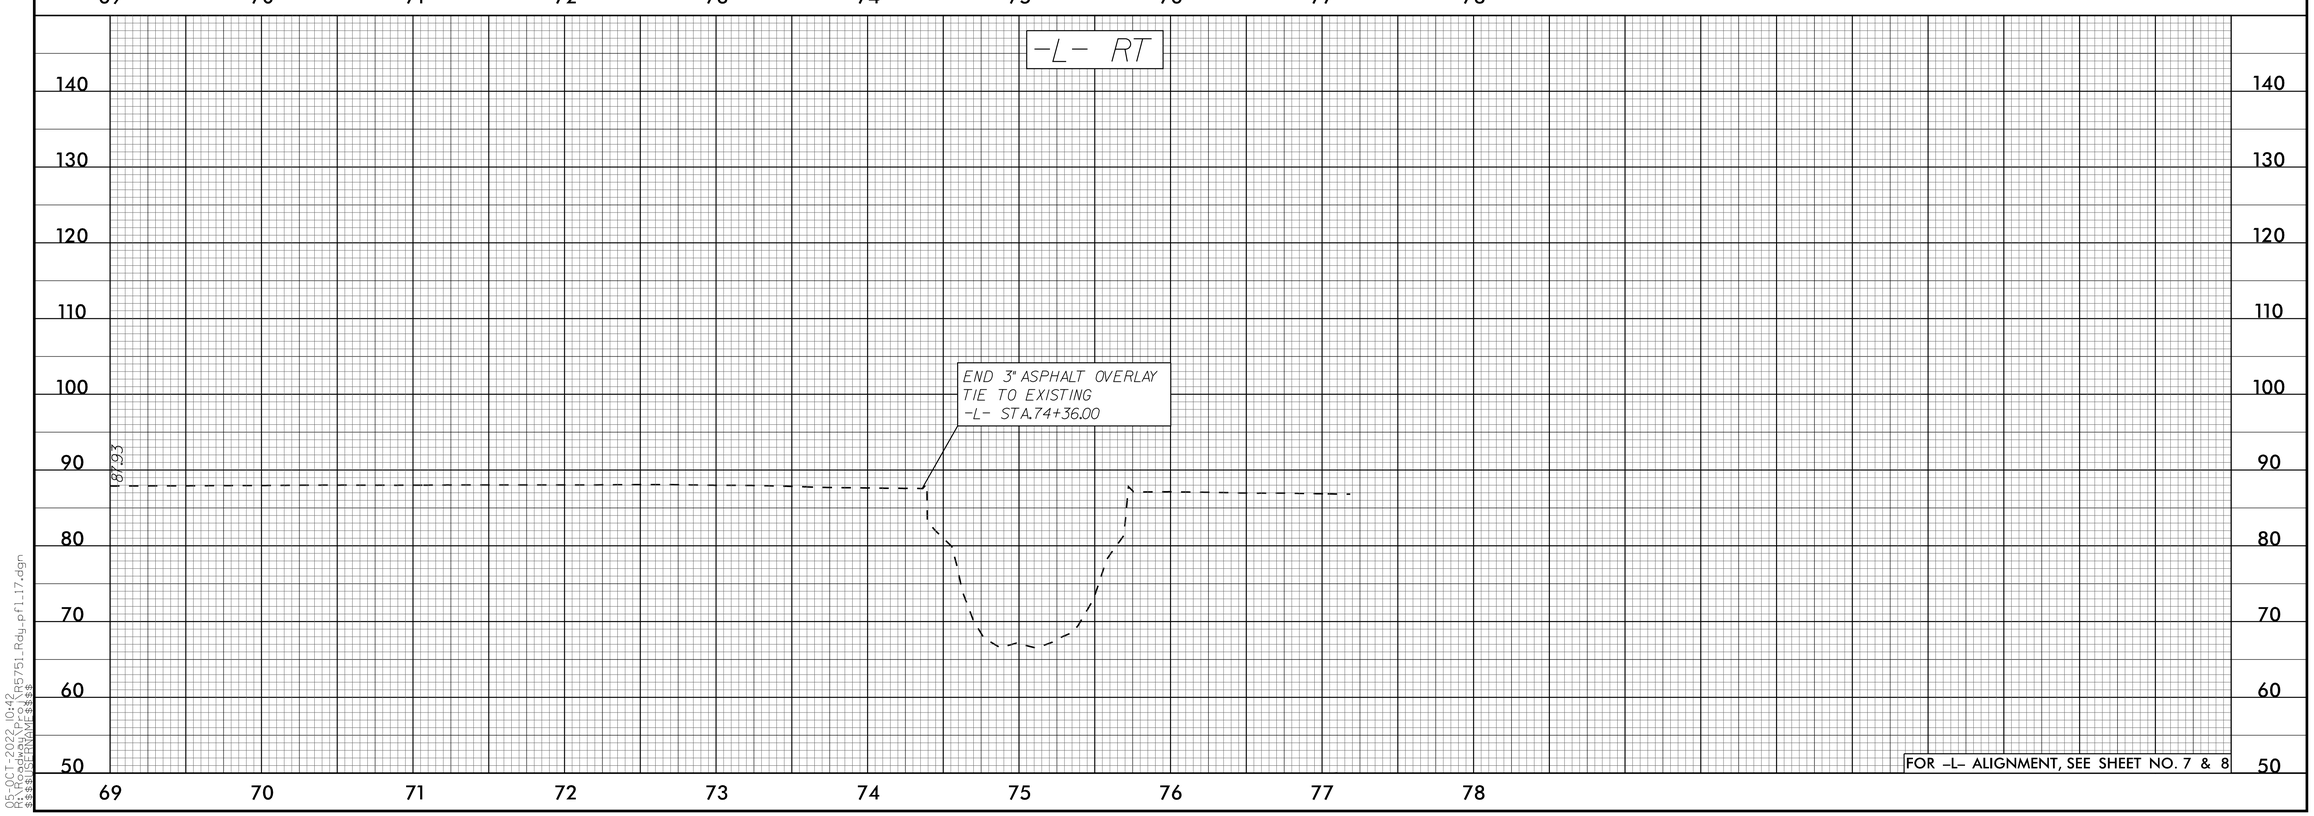

5/14/99

05-OCT-2022 10:42
R:\Roadway\Proj\R5751_Rdy_pfl_17.dgn
$$$$USERNAME$$$$