09/08/09

TIP PROJECT: R-5751

CONTRACT:

STATE OF NORTH CAROLINA
DIVISION OF HIGHWAYS

T.I.P. NO.	SHEET NO.
R-5751	UO-1

NOTE:
ALL UTILITY WORK SHOWN ON THIS SHEET WILL BE DONE BY OTHERS. NO PAYMENT WILL BE MADE TO THE CONTRACTOR FOR UTILITY WORK SHOWN ON THIS SHEET.

UTILITIES BY OTHERS PLANS
ROBESON COUNTY

LOCATION: US 74 AT NC 72/NC 130
CONVERT INTERSECTION TO INTERCHANGE
TYPE OF WORK: COMMUNICATIONS

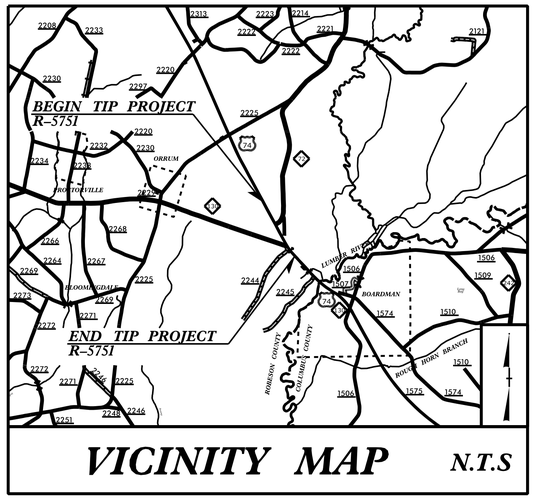

VICINITY MAP N.T.S

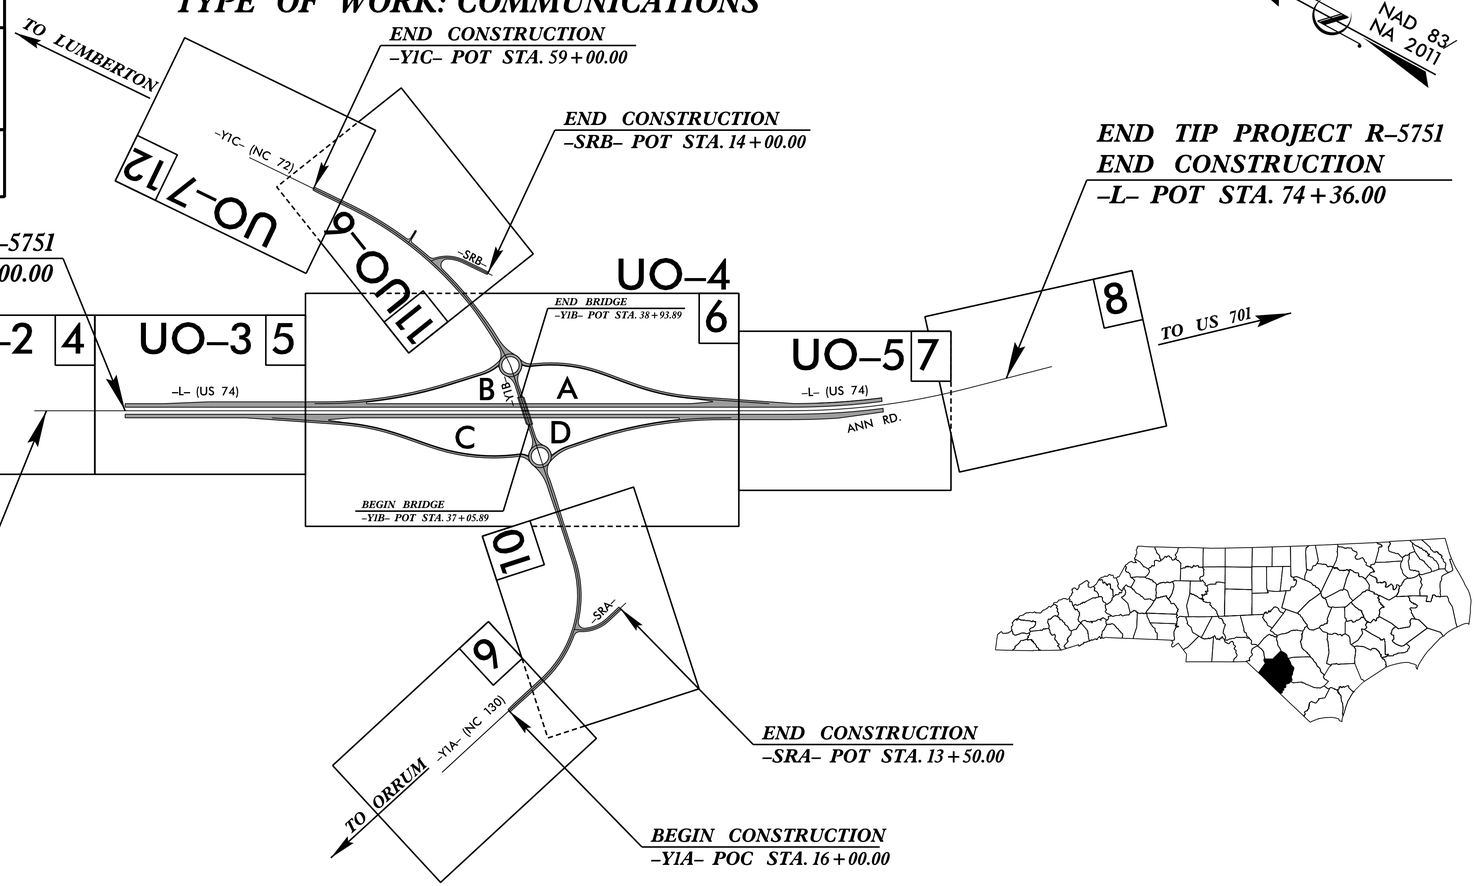

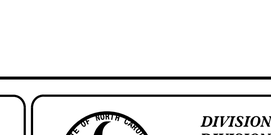

GRAPHIC SCALES

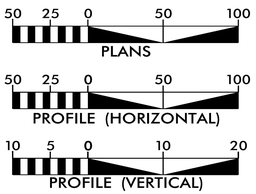

INDEX OF SHEETS

SHEET NO.:	*DESCRIPTION:*
UO-1	*TITLE SHEET*
UO-2 THRU UO-7	*UBO PLAN SHEETS*

UTILITY OWNERS WITH CONFLICTS

(A) COMMUNICATIONS - MCNC
(B) COMMUNICATIONS - AT&T

PREPARED IN THE OFFICE OF:

SAM™
2641 Sumner Boulevard
Suite 116
Raleigh, NC 27616
(919) 878-7466

Freddie Bunn — *UTILITY PROJECT MANAGER*
Matthew Ward — *PROJECT UTILITY COORDINATOR*

DIVISION OF HIGHWAYS
DIVISION 06
DIV ADDRESS
558 Gillespie Street
Fayetteville, NC 28301

Rick Handlin — *DIVISION CONTACT #1*
Randy Rogers — *DIVISION CONTACT #2*

$$$$$$SYSTIME$$$$$$
$$$$$$USERNAME$$$$$$
$$$$$$DGN$$$$$$