DocuSign Envelope ID: 6DA140DF-9B86-438B-AD7B-E751754E3CAB

PROJ. REFERENCE NO.	SHEET NO.
BR-0160	TMP-3

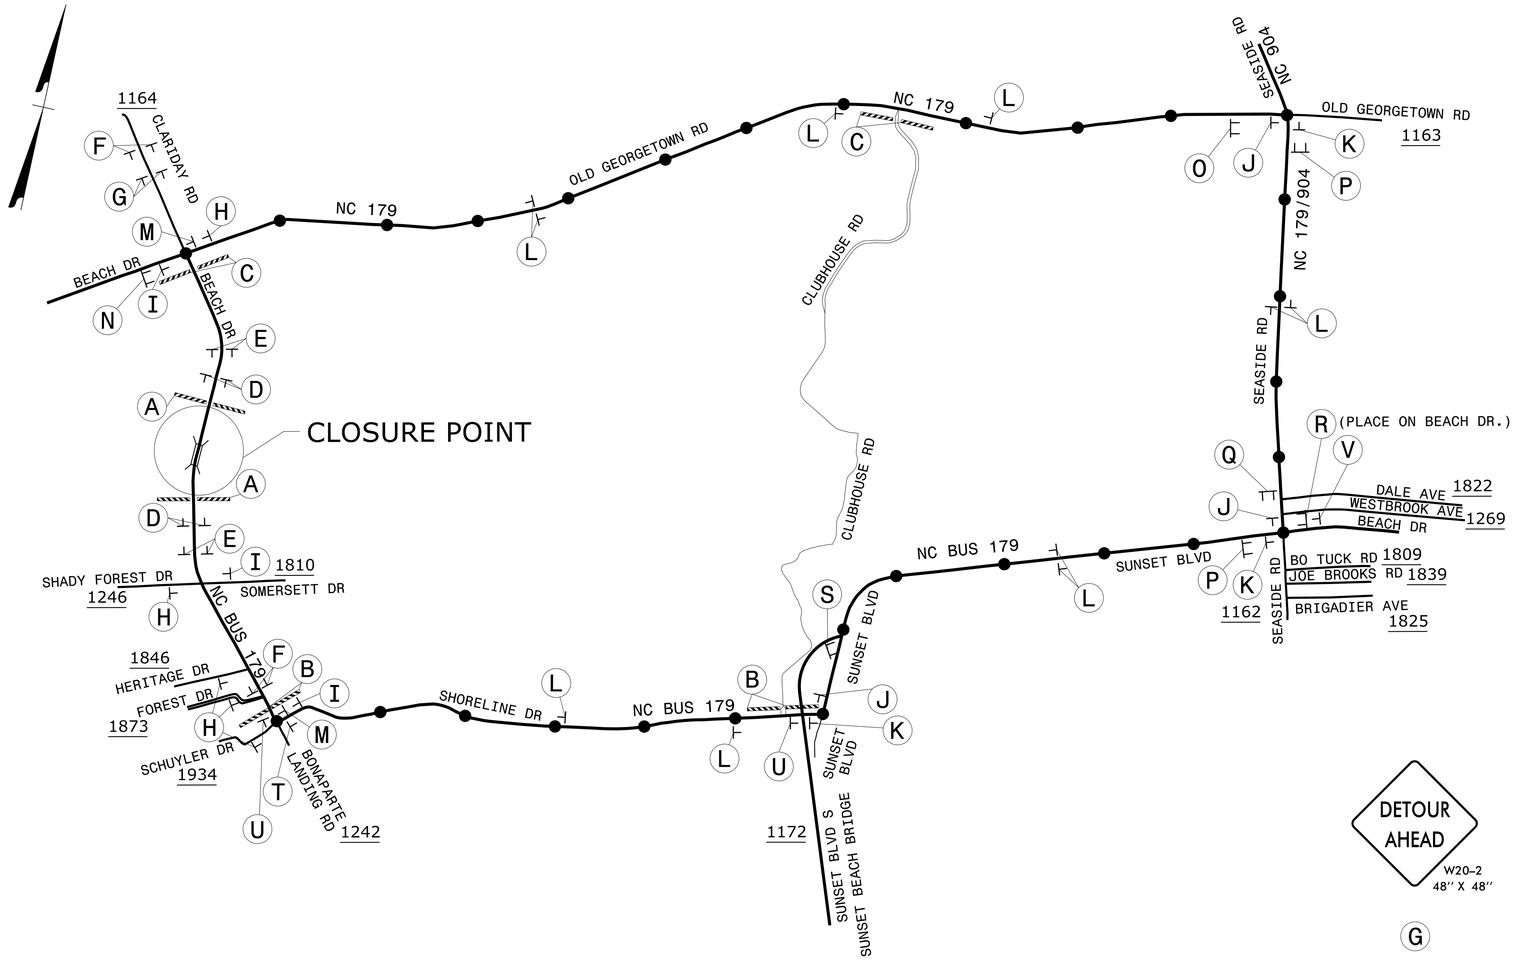

R11-2
48" x 30"
ROAD CLOSED
TYPE III BARRICADE(S)
A

R11-4
60" x 30"
ROAD CLOSED TO THRU TRAFFIC
DETOUR
M4-10R
48" x 18"
TYPE III BARRICADE
B

R11-4
60" x 30"
ROAD CLOSED TO THRU TRAFFIC
DETOUR
M4-10L
48" x 18"
TYPE III BARRICADE
C

ROAD CLOSED 500 FT
W20-3
48" X 48"
D

ROAD CLOSED 1000 FT
W20-3
48" X 48"
E

ROAD CLOSED AHEAD
W20-3
48" X 48"
F

DETOUR AHEAD
W20-2
48" X 48"
G

ROAD CLOSED AHEAD
W20-3
48" X 48"
NEXT LEFT
SP-4L
42" X 12"
H

ROAD CLOSED AHEAD
W20-3
48" X 48"
NEXT RIGHT
SP-4R
42" X 12"
I

DETOUR
M4-8
24" X 12"
BUSINESS
M4-3
24" X 12"
179
M1-5
M6-1
21" X 15"
J

Ocean Isle Beach
Sunset Beach
90" X 30"
N

Ocean Isle Beach →
Sunset Beach →
96" X 30"
O

← Calabash
60" X 18"
P

DETOUR
M4-8
24" X 12"
BUSINESS
M4-3
24" X 12"
179
M1-5
M6-1 L
21" X 15"
K

DETOUR
M4-8
24" X 12"
BUSINESS
M4-3
24" X 12"
179
M1-5
M6-3
21" X 15"
L

END DETOUR
M4-8 A
24" X 18"
BUSINESS
M4-3
24" X 12"
179
M1-5
M

← Ocean Isle Beach
Sunset Beach →
96" X 30"
Q

Calabash →
60" X 18"
R

Calabash
60" X 18"
S

HURRICANE EVACUATION ROUTE
EM-1T
24" X 24"
T

HURRICANE EVACUATION ROUTE
EM-1L
24" X 24"
U

HURRICANE EVACUATION ROUTE
EM-1R
24" X 24"
V

LEGEND
DETOUR ROUTE

RS&H
NC FIRM LICENSE No: F-0493
8521 SIX FORKS ROAD, SUITE 400
RALEIGH, NC 27615

APPROVED: Jared M. Bond
DocuSigned by: E0D1E9DE722A478...
DATE: 3/14/2023

NORTH CAROLINA PROFESSIONAL SEAL 040418 ENGINEER JARED M. BOND

DIVISION OF HIGHWAYS
STATE OF NORTH CAROLINA
DEPARTMENT OF TRANSPORTATION
WORK ZONE TRAFFIC CONTROL

DOCUMENT NOT CONSIDERED FINAL UNLESS ALL SIGNATURES COMPLETED

DETOUR ROUTE

2/21/2023
R:\Traffic\TrafficControl\BR0160_tmp_detour.dgn
User:McLaughR