DocuSign Envelope ID: 2FD6C4A9-3E23-43DE-B0C9-7A22205BDF3C

8/17/99

REVISIONS

PROJECT REFERENCE NO.	SHEET NO.
BR-0160	UC-7
DESIGNED BY: ARV	
DRAWN BY: BJF	
CHECKED BY: RLB	
APPROVED BY:	
REVISED:	
NORTH CAROLINA DEPARTMENT OF TRANSPORTATION	
UTILITIES ENGINEERING SEC. PHONE:(919)707-6690 FAX:(919)250-4151	4/12/2023 UTILITY CONSTRUCTION PLANS ONLY

NORTH CAROLINA PROFESSIONAL SEAL 049764 ENGINEER ALEXANDER R. WINS

DOCUMENT NOT CONSIDERED FINAL UNLESS ALL SIGNATURES COMPLETED

RS&H 8521 SIX FORKS ROAD, SUITE 400 RALEIGH, NC 27615 NC FIRM LICENSE No: F-0493

UTILITY CONSTRUCTION

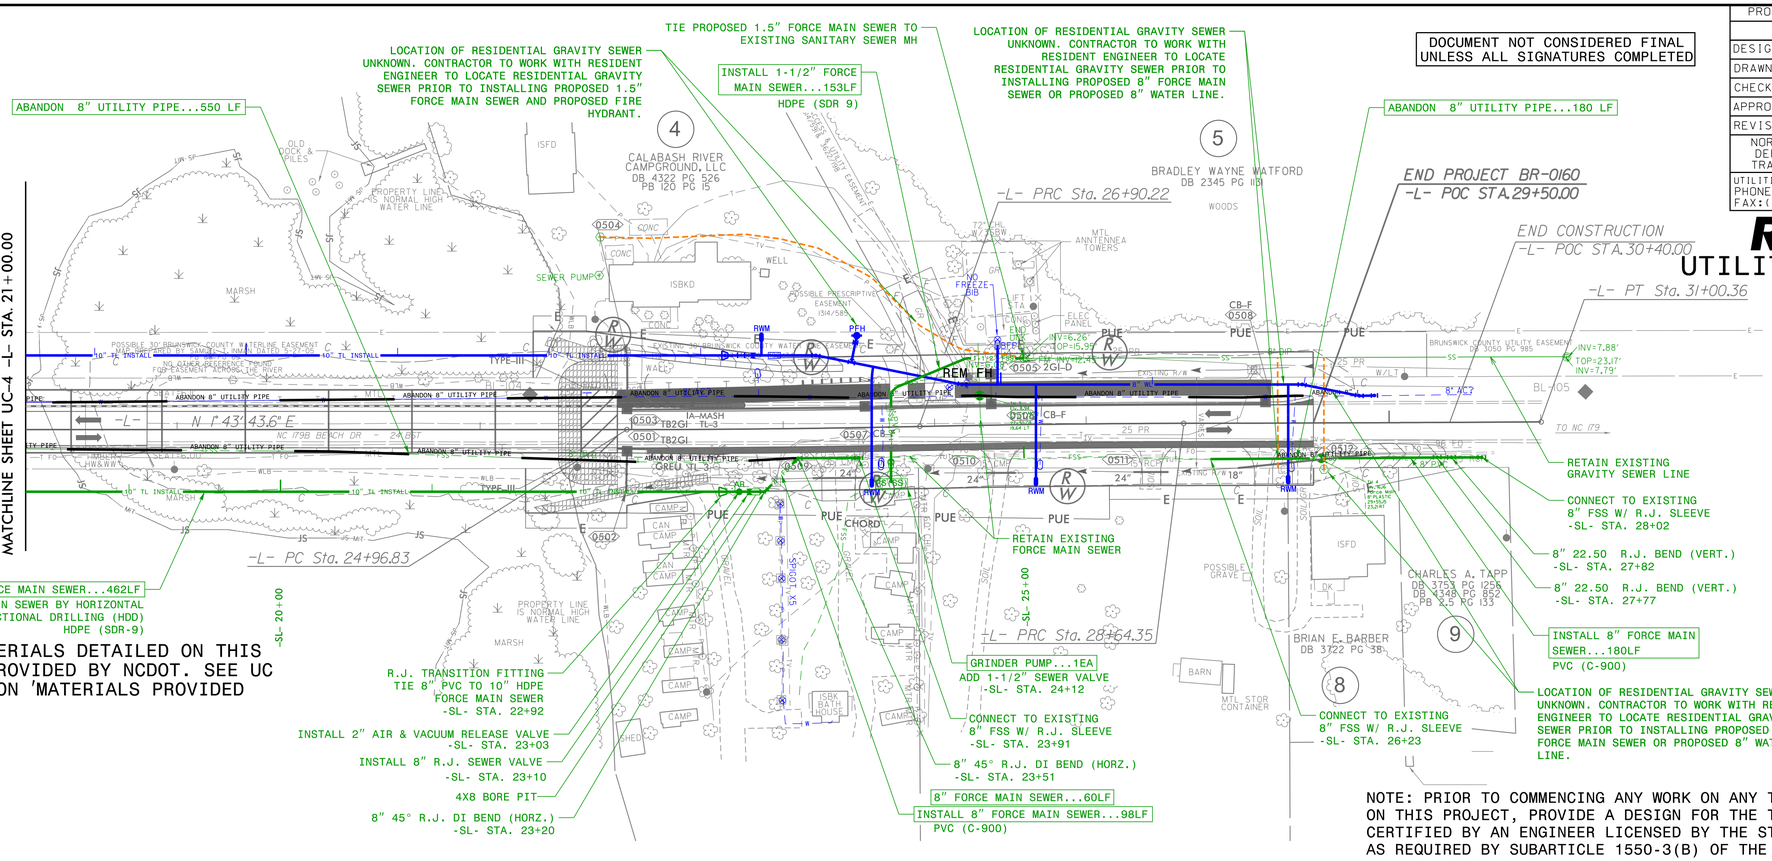

NOTE:
SOME OF THE MATERIALS DETAILED ON THIS SHEET WILL BE PROVIDED BY NCDOT. SEE UC SPECIAL PROVISION 'MATERIALS PROVIDED BY NCDOT'.
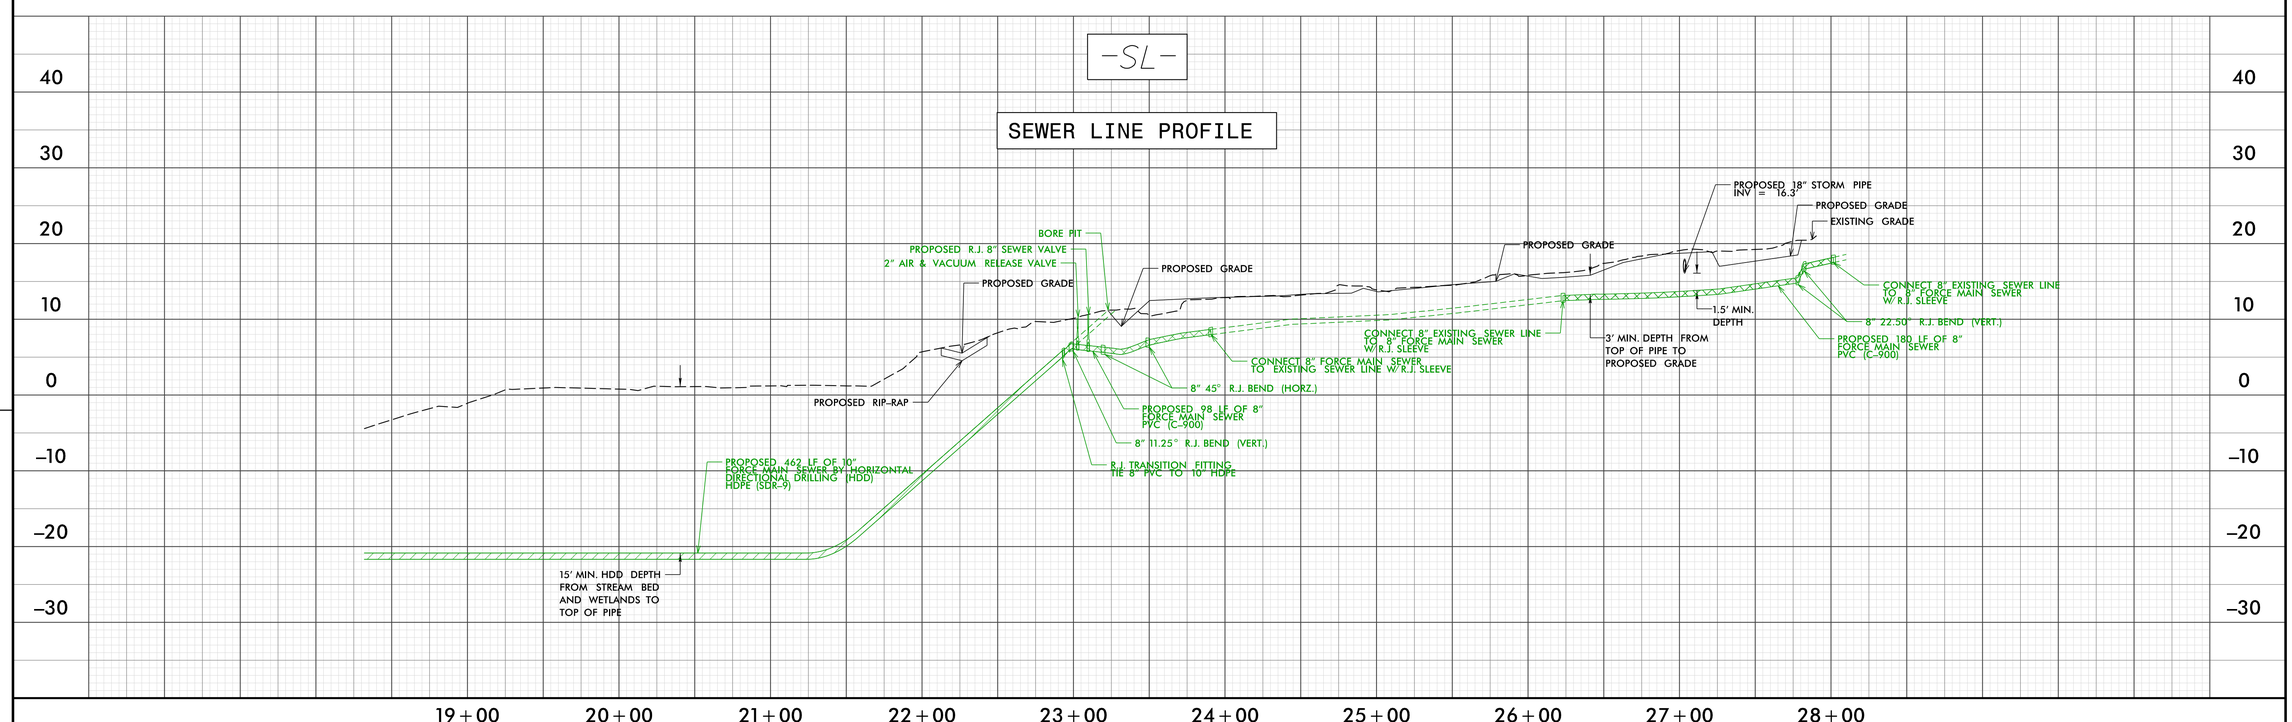
NOTE: PRIOR TO COMMENCING ANY WORK ON ANY TRENCHLESS INSTALLATION ON THIS PROJECT, PROVIDE A DESIGN FOR THE TRENCHLESS INSTALLATION CERTIFIED BY AN ENGINEER LICENSED BY THE STATE OF NORTH CAROLINA, AS REQUIRED BY SUBARTICLE 1550-3(B) OF THE STANDARD SPECIFICATIONS.