RS&H
8521 SIX FORKS ROAD, SUITE 400
RALEIGH, NC 27615
NC FIRM LICENSE No: F-0493

0 2.5 5

PROJ. REFERENCE NO.	SHEET NO.
BR-0160	X-11

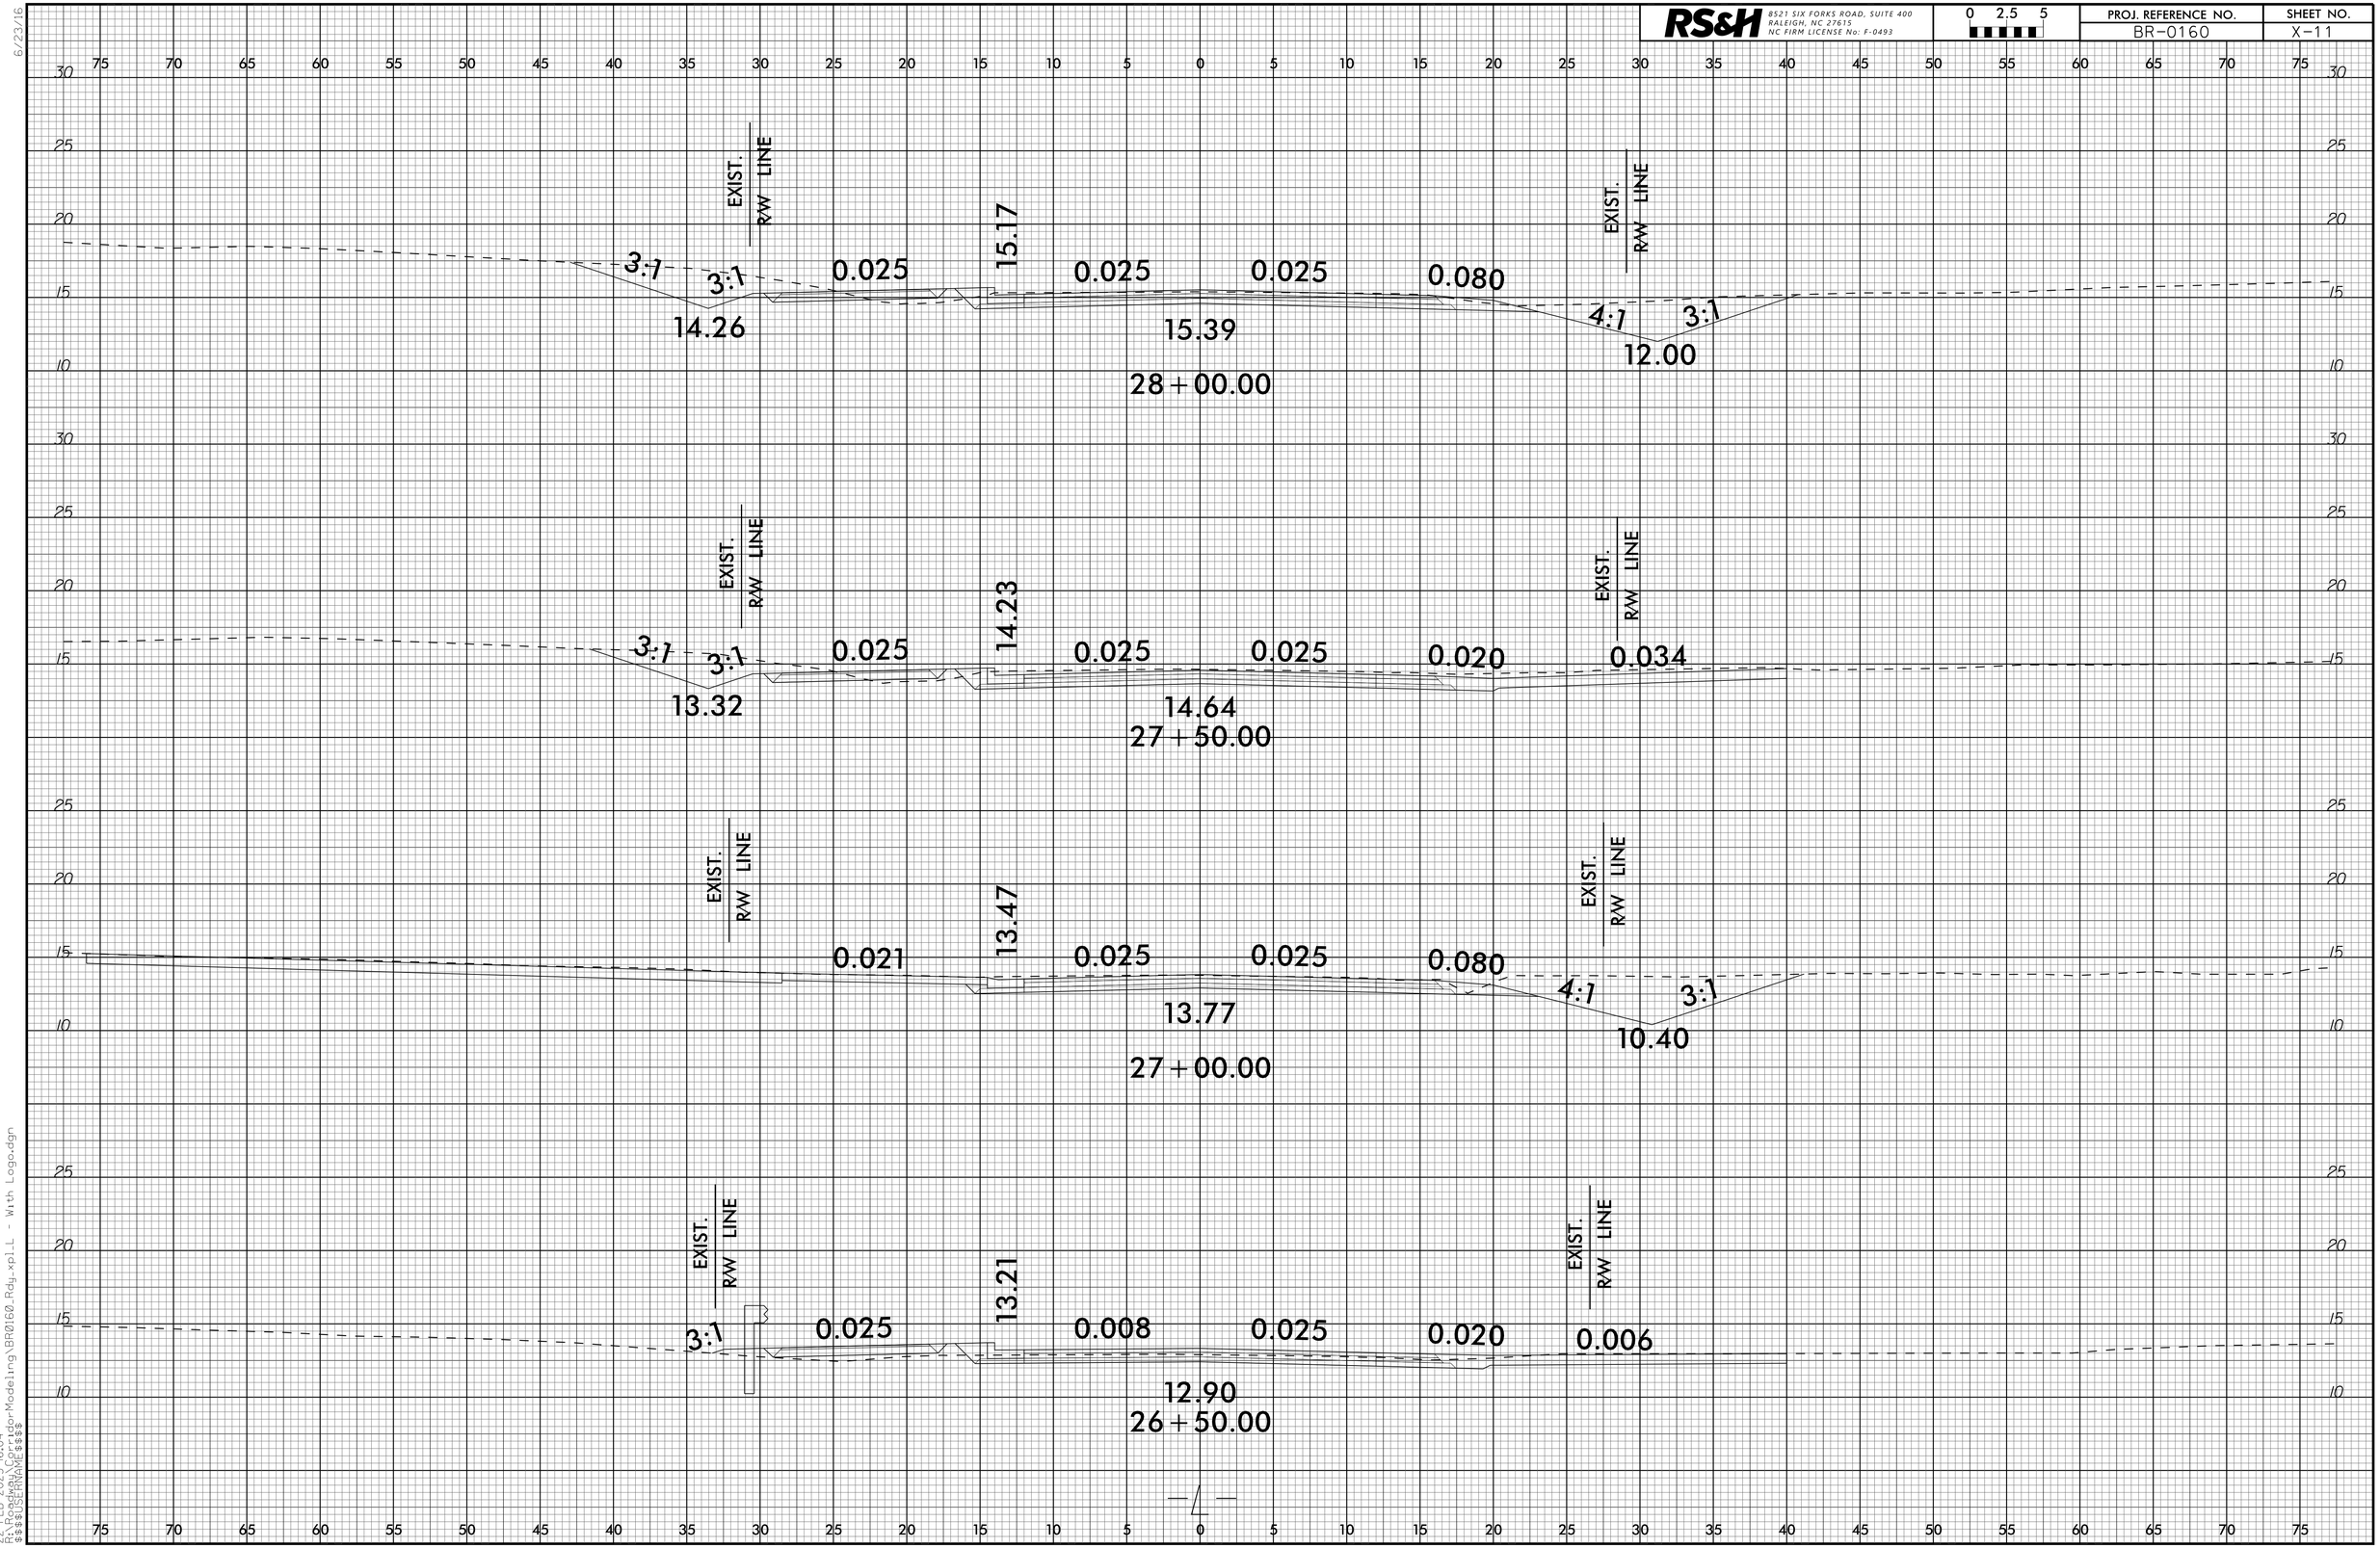

22-FEB-2023 16:04
R:\Roadway\Corridor Modeling\BR0160_Rdy_xpl.L - With Logo.dgn
$$$$USERNAME$$$$