DocuSign Envelope ID: F59EA1A7-6F1D-4934-832F-1B336C570B4E

8/17/99

INTERSECTION DETAIL
–L3– , –L4– /–Y4–

SEPI Engineering & Construction, Inc.
1 Glenwood Avenue
Raleigh, NC 27603
Tel:919.789.9977
Fax:919.789.9591
License: C-2197

PROJECT REFERENCE NO.	SHEET NO.
R-2561CA	2B-6

ROADWAY DESIGN ENGINEER

NORTH CAROLINA PROFESSIONAL SEAL 033871 ENGINEER DANIEL W. GARDNER, JR.

2022.07.14 DocuSign
Daniel W. Gardner, Jr.

DOCUMENT NOT CONSIDERED FINAL UNLESS ALL SIGNATURES COMPLETED

GRAPHIC SCALES

50′ 0 50′ 100′

PLANS

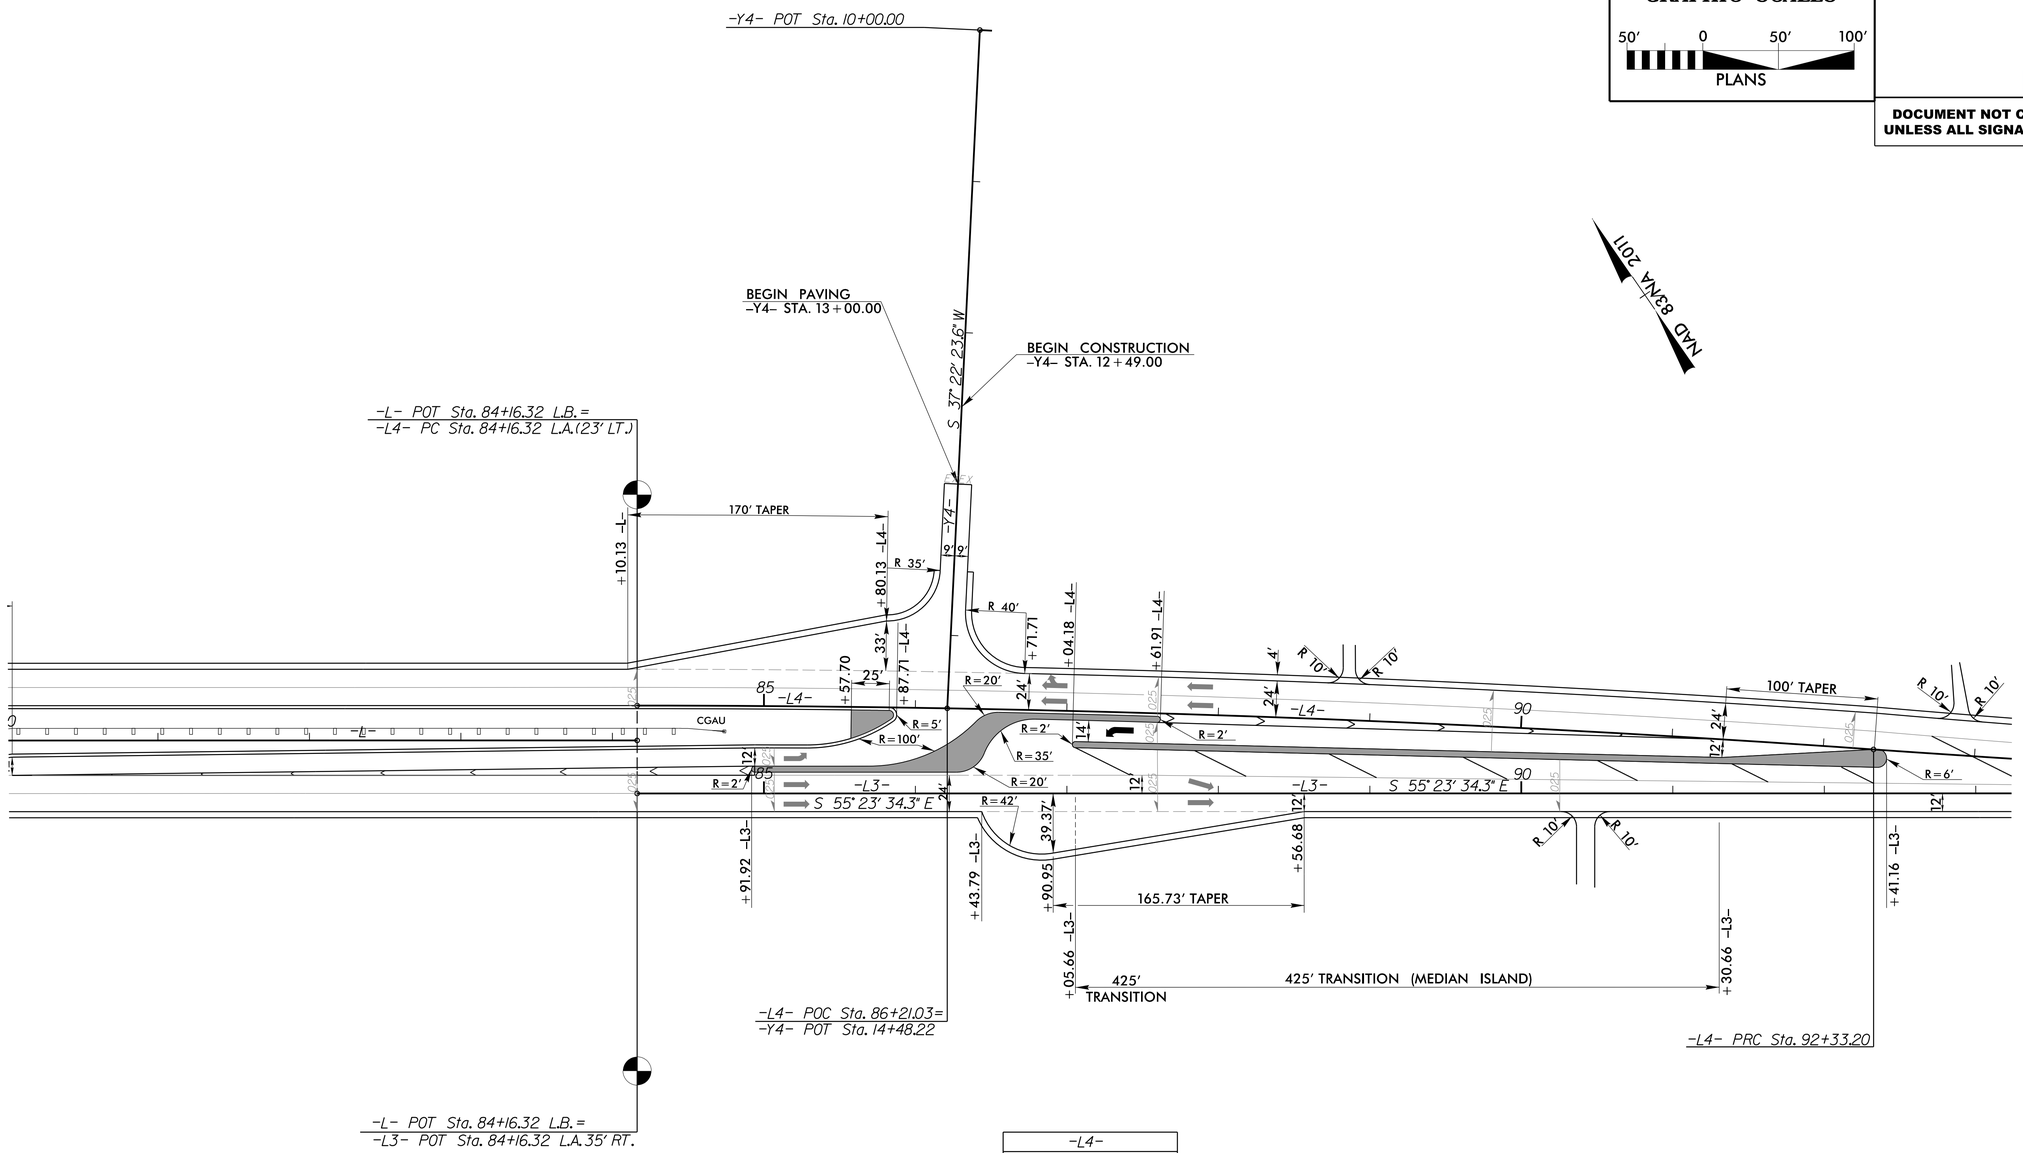

–L4–
PI Sta 88+24.93
△ = 4° 04′ 11.5″ (RT)
D = 0° 29′ 53.6″
L = 816.87′
T = 408.61′
R = 11,500.00′
SE = NC

5″ MONOLITHIC CONC. ISLAND

SEE SHEET 8 FOR PLAN VIEW

7/1/2022
...\R-2561CA_Rdy_psh_2B-6.dgn
USER:dgardner