PROJECT REFERENCE NO.	SHEET NO.
R-2561CA	EC-4/CONST 4

SEPI Engineering & Construction, Inc.
1 Glenwood Avenue
Raleigh, NC 27603
Tel:919.789.9977
Fax:919.789.9591
License: C-2197

NOTE:
PLACE TEMPORARY ROCK SEDIMENT DAMS TYPE – B AND TEMPORARY ROCK SILT CHECKS TYPE – A AT DRAINAGE OUTLETS.

NOTE:
UTILIZE TEMPORARY SEDIMENT BASIN OR SPECIAL STILLING BASIN(S) AS STILLING BASIN WHERE APPLICABLE.

CLEARING AND GRUBBING
EROSION CONTROL FOR
CONSTRUCTION SHEET 4

-L2-	
PI Sta 16+07.83	PI Sta 24+24.70
△ = 4° 04' 11.5" (LT)	△ = 4° 04' 11.5" (RT)
D = 0° 29' 53.6"	D = 0° 29' 53.6"
L = 816.87'	L = 816.87'
T = 408.61'	T = 408.61'
R = 11,500.00'	R = 11,500.00'
SE = NC	SE = NC

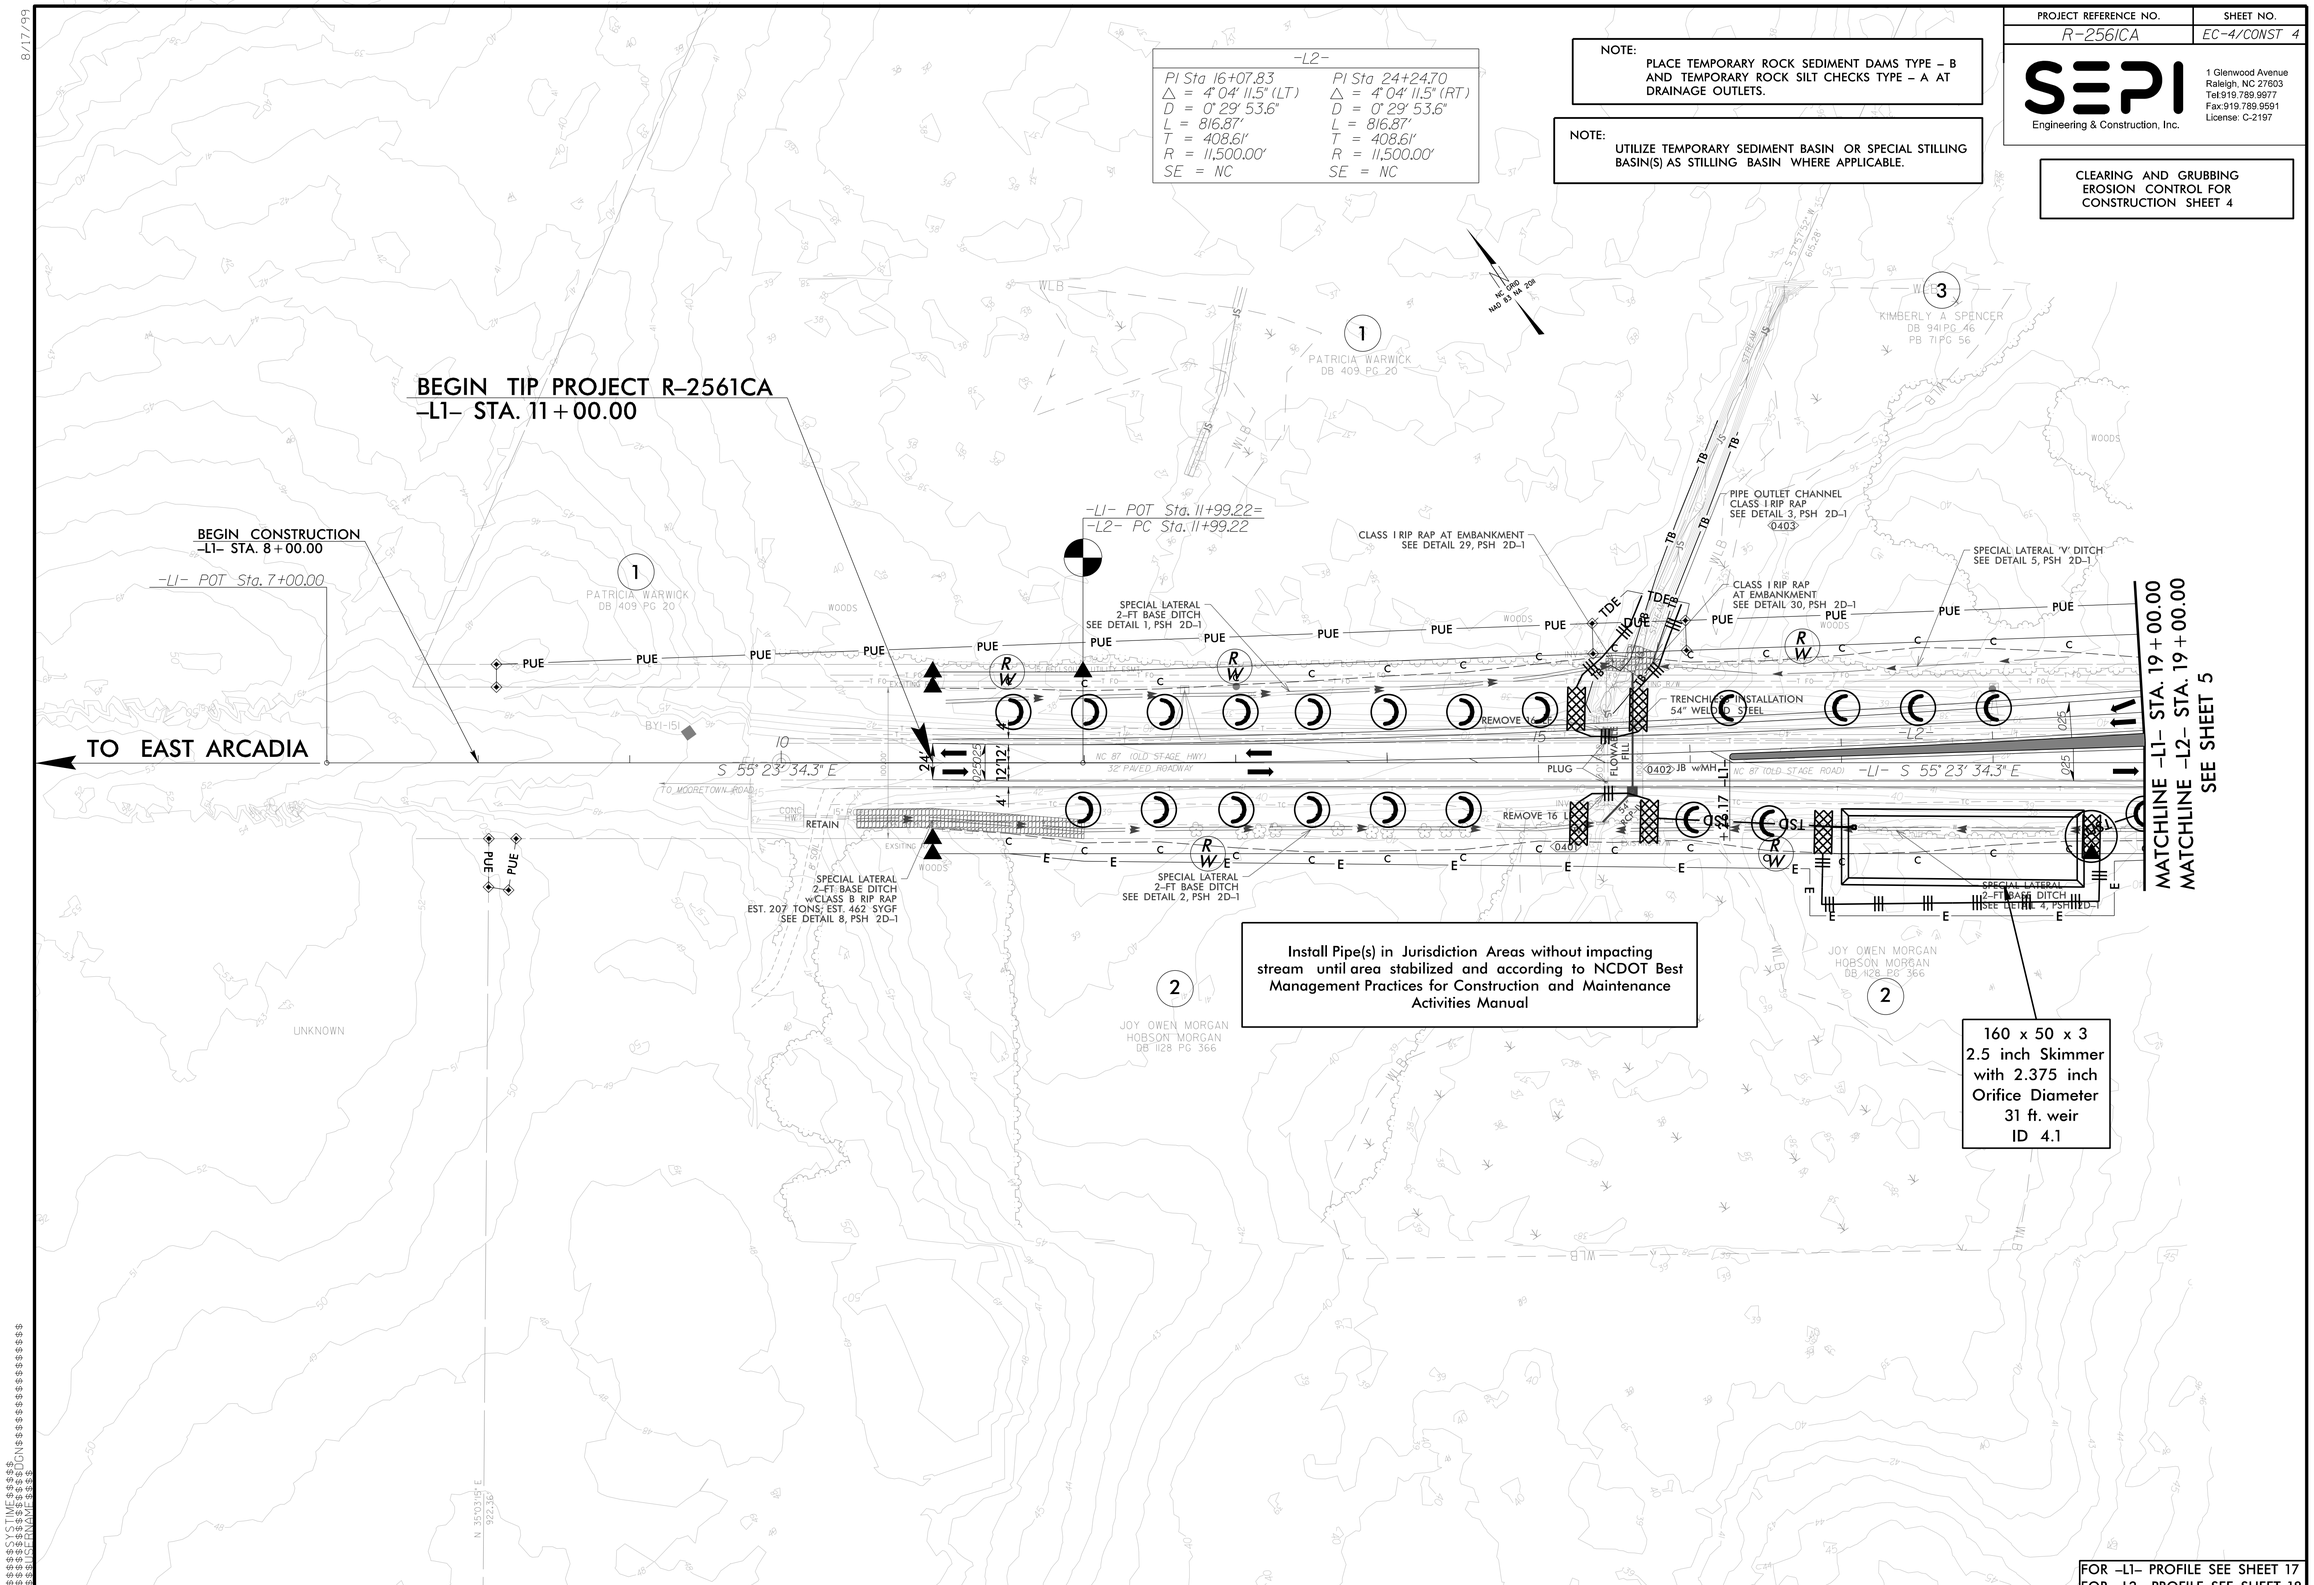

FOR -L1- PROFILE SEE SHEET 17
FOR -L2- PROFILE SEE SHEET 18

8/17/99