STRUCTURE CONSTRUCTION SEQUENCE STA. 71+06 –L–

PROJECT REFERENCE NO.	SHEET NO.
R-2561CA	EC-7B/CONST.7

SEPI Engineering & Construction, Inc.

1 Glenwood Avenue
Raleigh, NC 27603
Tel:919.789.9977
Fax:919.789.9591
License: C-2197

GRAPHIC SCALE

30 15 0 30 60

PLANS

NAD 83

PHASE III
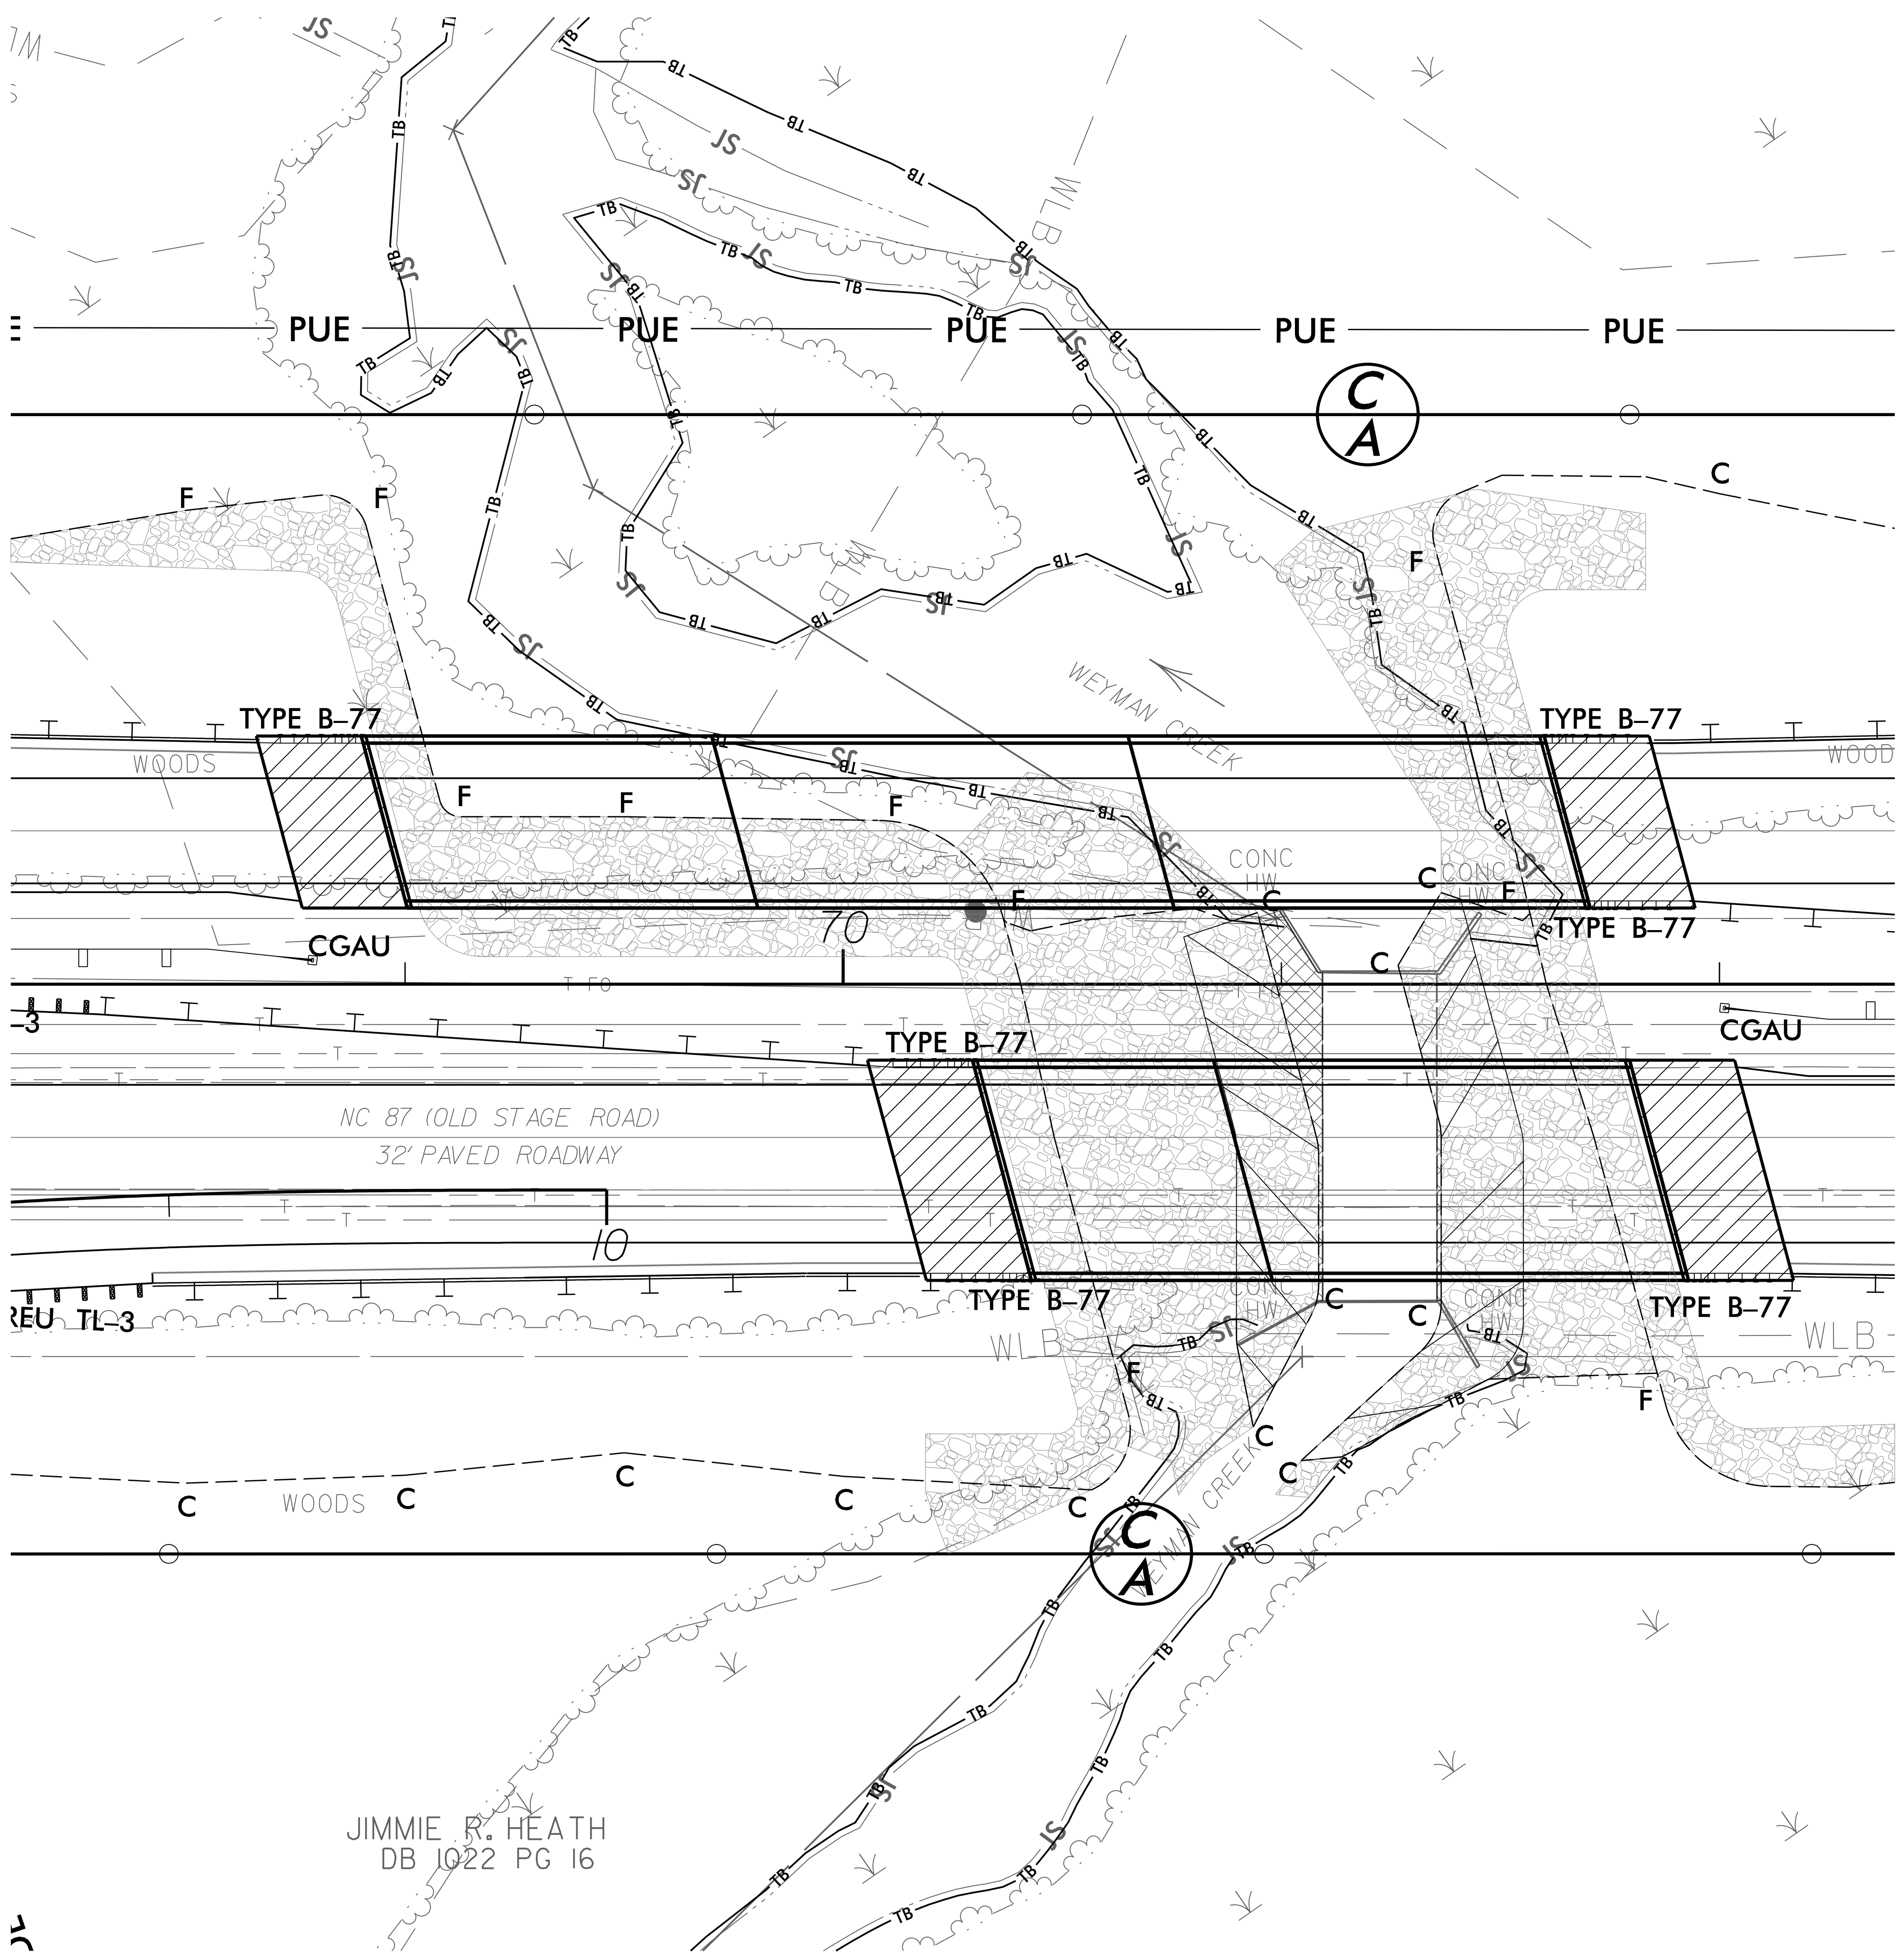
1. UTILIZE SPECIAL STILLING BASINS DURING CULVERT REMOVAL/BRIDGE CONSTRUCTION AS DIRECTED BY THE ENGINEER.
2. INSTALL TEMPORARY CONSTRUCTION ACCESS AND/OR WORK PADS FOR CONSTRUCTION OF THE EASTBOUND LANE BRIDGE INTERIOR BENTS.
3. REMOVE IMPERVIOUS DIKES AND PUMP AROUND OPERATION FROM PHASE II. DIRECT STREAM FLOW BACK INTO THE COMPLETED AND STABILIZED CHANNEL.
4. CONSTRUCT EASTBOUND LANE BRIDGE PER STRUCTURE PLANS.
5. COMPLETE ANY REMAINING CONSTRUCTION RELATED TO THE PROPOSED FLOODPLAIN BENCH AND PLACEMENT OF RIP RAP.
6. CONSTRUCT EASTBOUND LANE ACCORDING TO THE TRAFFIC MANAGEMENT PLANS.
7. REMOVE SPECIAL STILLING BASINS, AND COMPLETE ROADWAY MOVING TRAFFIC TO FINAL TRAFFIC PATTERNS.