DDC4

STATE OF NORTH CAROLINA
DIVISION OF HIGHWAYS

STATE	STATE PROJECT REFERENCE NO.	SHEET NO.	TOTAL SHEETS
N.C.	I-6041	1	

STATE PROJ. NO.	F. A. PROJ. NO.	DESCRIPTION
47990.1.1		PE
47990.3.1	4799031	CONST

EDGECOMBE COUNTY

LOCATION: US–64 (FUTURE I–87) FROM SR–1225 (KINGSBORO ROAD) TO NC–33.

TYPE OF WORK: PAVEMENT REHABILITATION.

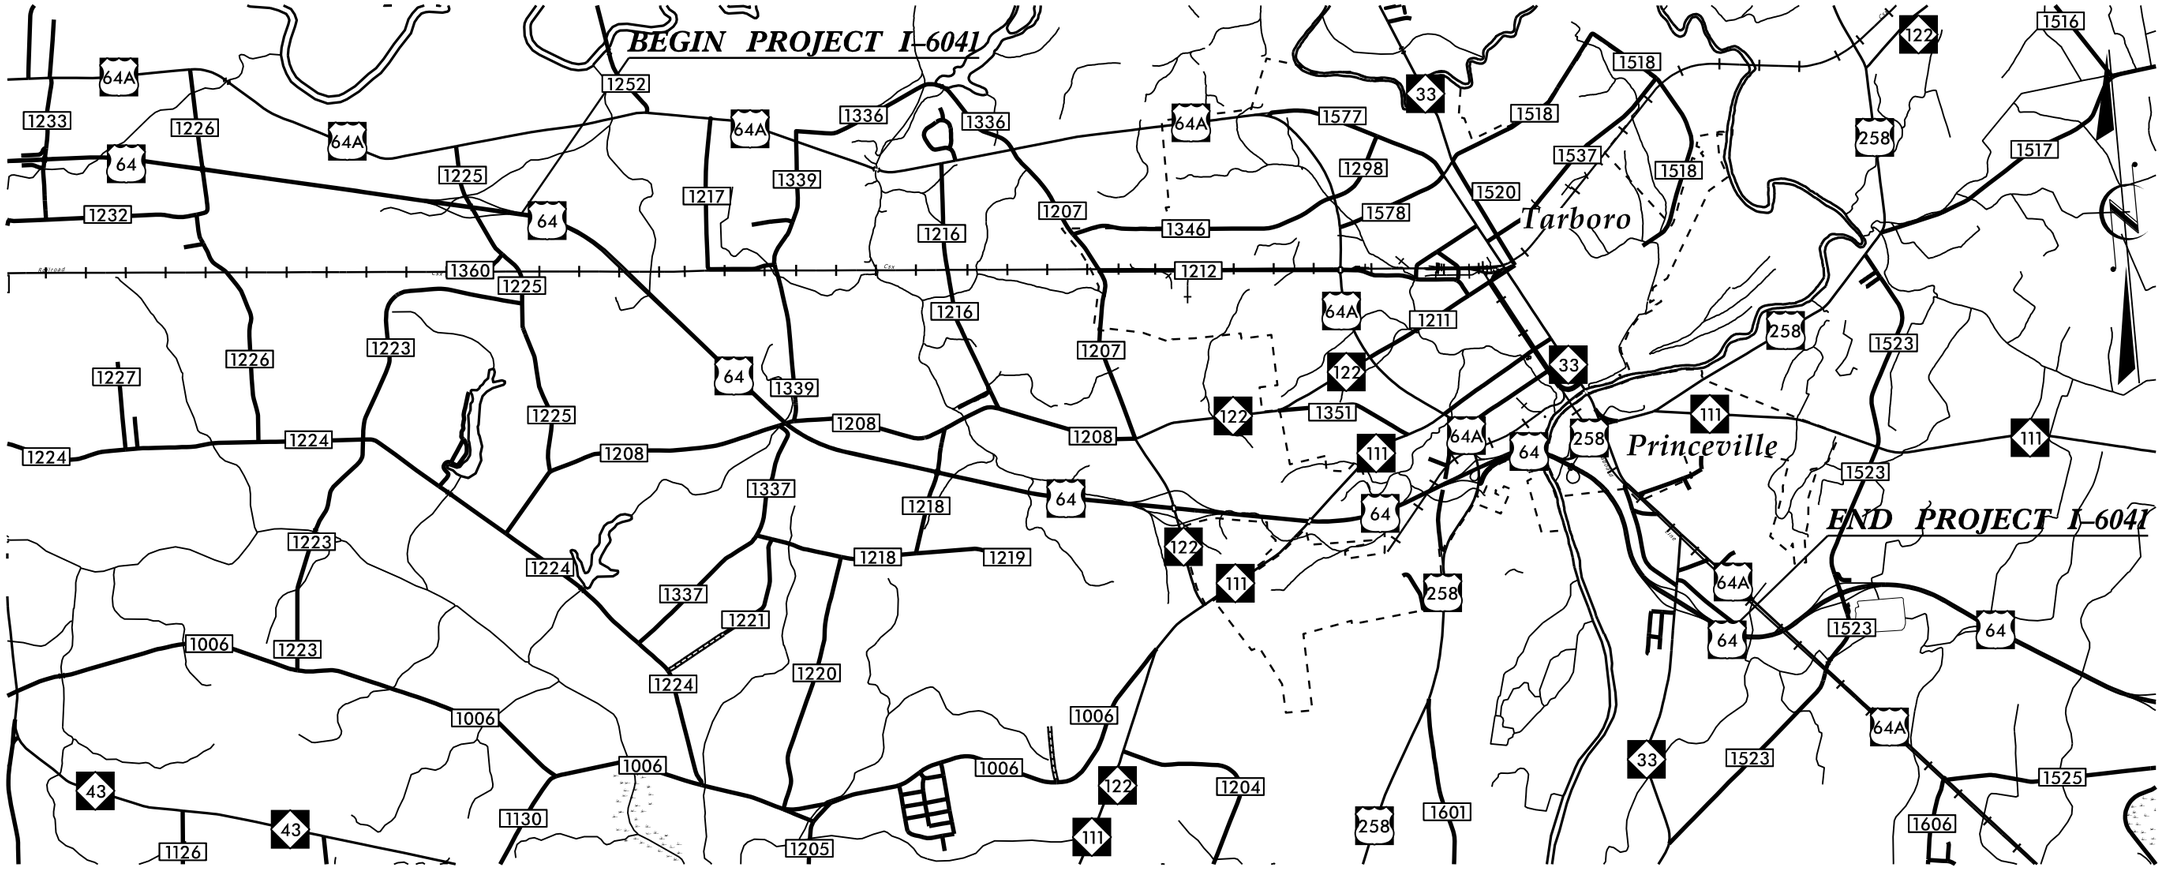

VICINITY MAP

CONTRACT: C204818

TIP PROJECT: I–6041

DESIGN DATA

ADT 2017 = 21000

FUNCTIONAL CLASS
OTHER FREEWAY
(FUTURE INTERSTATE)

PROJECT LENGTH

LENGTH ROADWAY (WBL) TIP PROJECT I–6041 = 10.18 MILES
TOTAL LENGTH TIP PROJECT I–6041 = 10.18 MILES

Prepared In the Office of:
DIVISION OF HIGHWAYS
Division 4 DDC
509 Ward Blvd., Wilson NC, 27895

2018 STANDARD SPECIFICATIONS

RIGHT OF WAY DATE:
NA

LETTING DATE:
MAY 16, 2023

KEITH EASON, PE
PROJECT ENGINEER

D.R. ETHRIDGE
PROJECT DESIGN ENGINEER

STATE OF NORTH CAROLINA • DEPARTMENT OF TRANSPORTATION •

28–FEB–2023 13:10
C:\Users\drethridge\Desktop\I-604_\I-6041\I-6041_DDC4_ish.dgn
Division 4 DDC