DocuSign Envelope ID: CAB3FE0C-209A-4E20-AF38-1BC1390545C1

TIP NO.	SHEET NO.
B-5721	PMP-3

APPROVED: DocuSigned by: Jeffrey A. Koontz 84EBFECCD23B4F7...

DATE: 3/16/2023

SEAL

NORTH CAROLINA PROFESSIONAL SEAL 18122 ENGINEER JEFFREY A. KOONTZ

DOCUMENT NOT CONSIDERED FINAL UNLESS ALL SIGNATURES COMPLETED

AECOM
NC FIRM LICENSE No. F-0342
5438 Wade Park Boulevard, Suite 200
Raleigh, NC 27607
(919) 461-1100

NAD 83/2011

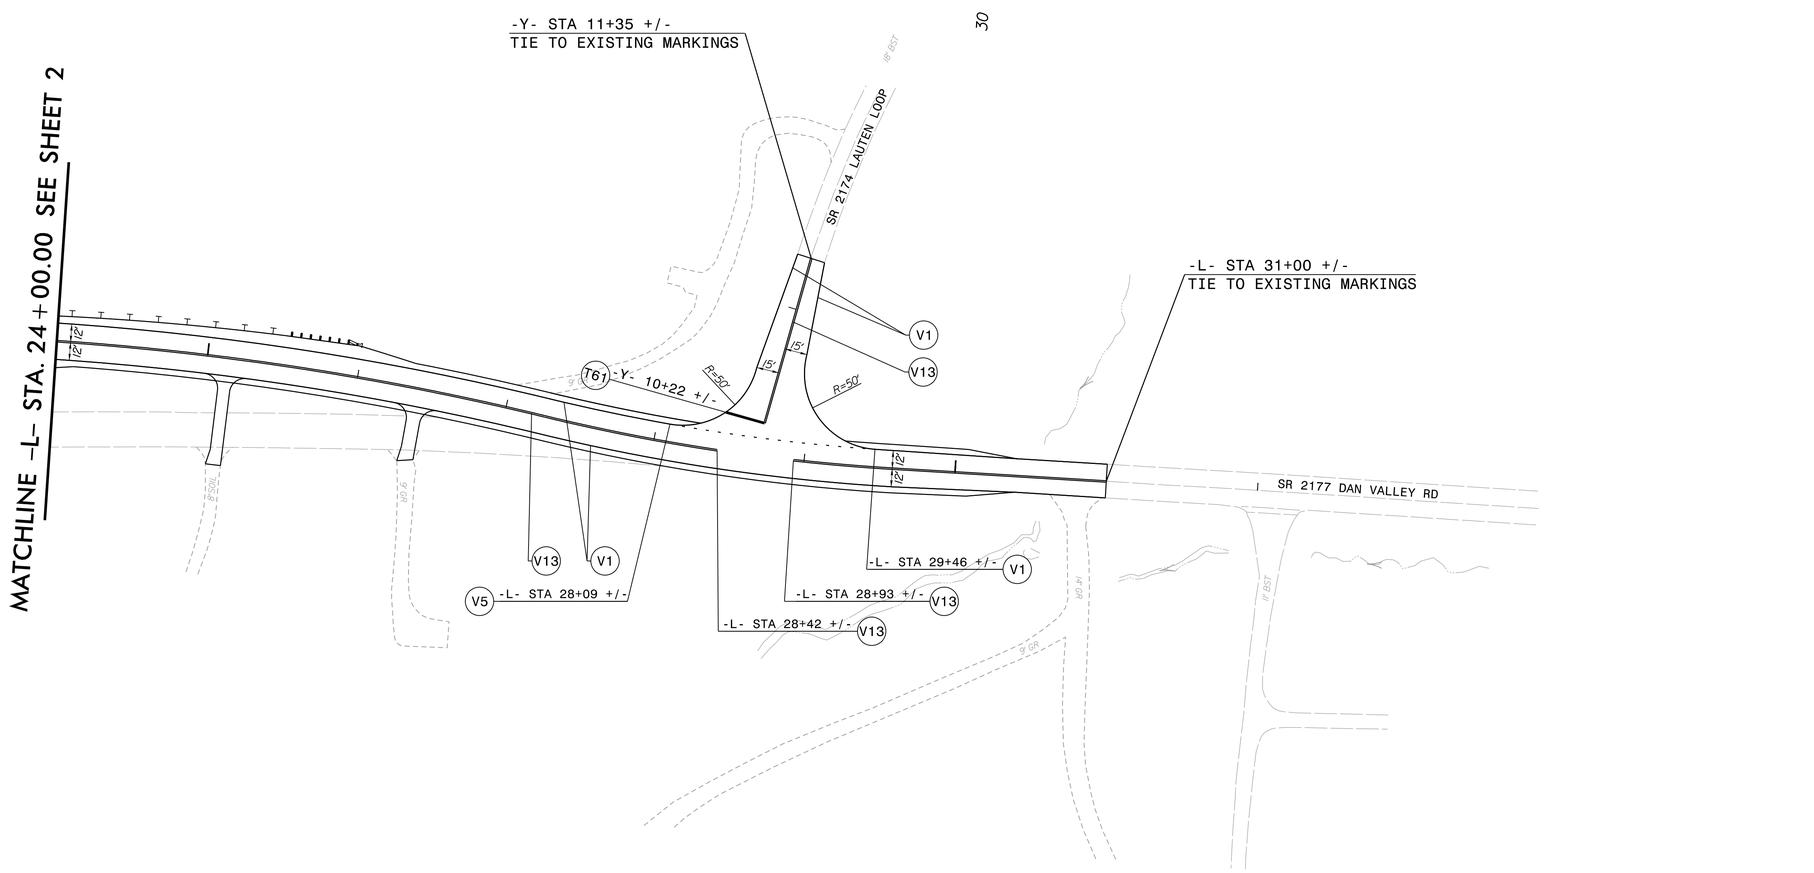

PAVEMENT MARKING DETAIL

5/14/99
25
30
I:\projects\910_CAD\70_NCDOT_TIP\Traffic\PMP\B-5721_rdy_pmp_psh03.dgn
1/10/2023
pw:\\aecom-na-pw.bentley.com:AECOM_DS21_NA_2020\Documents\60606265-NCDOT SMU B-5721\900-CAD GIS\910_CAD\70_NCDOT_TIP\Traffic\PMP\B-5721_rdy_pmp_psh03.dgn
patrick.mcpherson