PROJECT REFERENCE NO.	SHEET NO.
B-5721	UO-2
THIS SHEET CORRESPONDS TO RDY- 4	

UTILITIES BY OTHERS

ALL PROPOSED UTILITY WORK SHOWN ON THIS SHEET WILL BE DONE BY OTHERS. NO PAYMENT WILL BE MADE TO THE CONTRACTOR FOR PROPOSED UTILITY WORK SHOWN ON THIS SHEET.

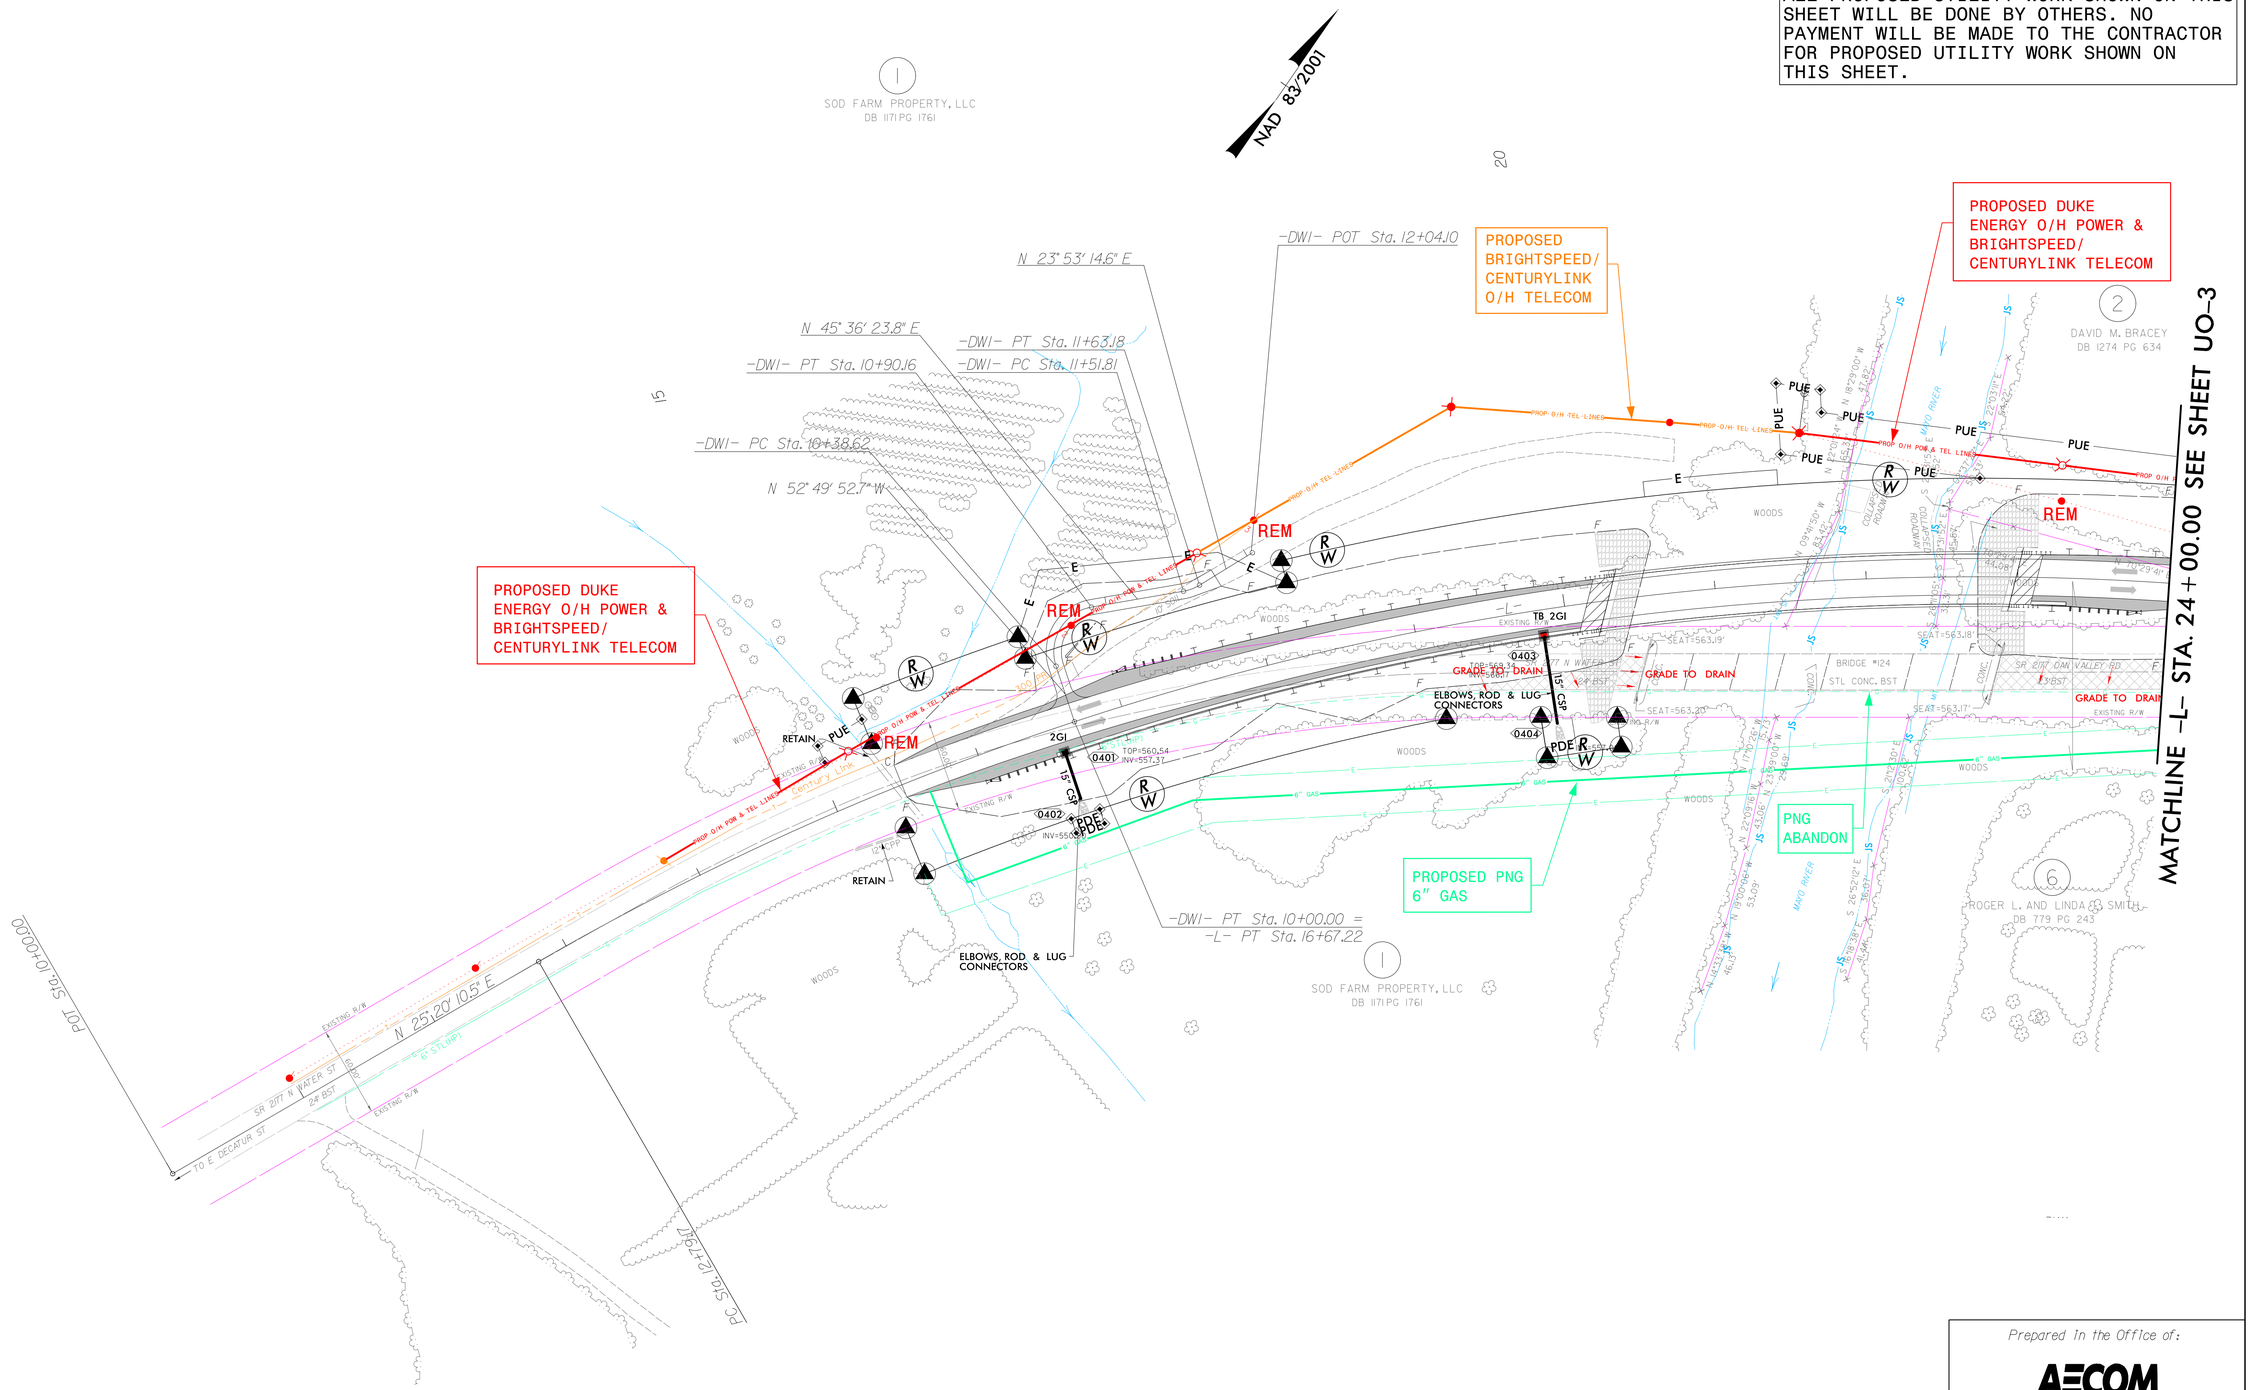

Prepared in the Office of:

AECOM

AECOM TECHNICAL SERVICES OF NORTH CAROLINA, INC.
5438 WADE PARK BLVD. SUITE 200, RALEIGH, NC 27607
919-461-1100
F - 0342

2:33:54 PM
Working\aecom_ne_2020\d0113185\B5721_uo_psh04.dgn