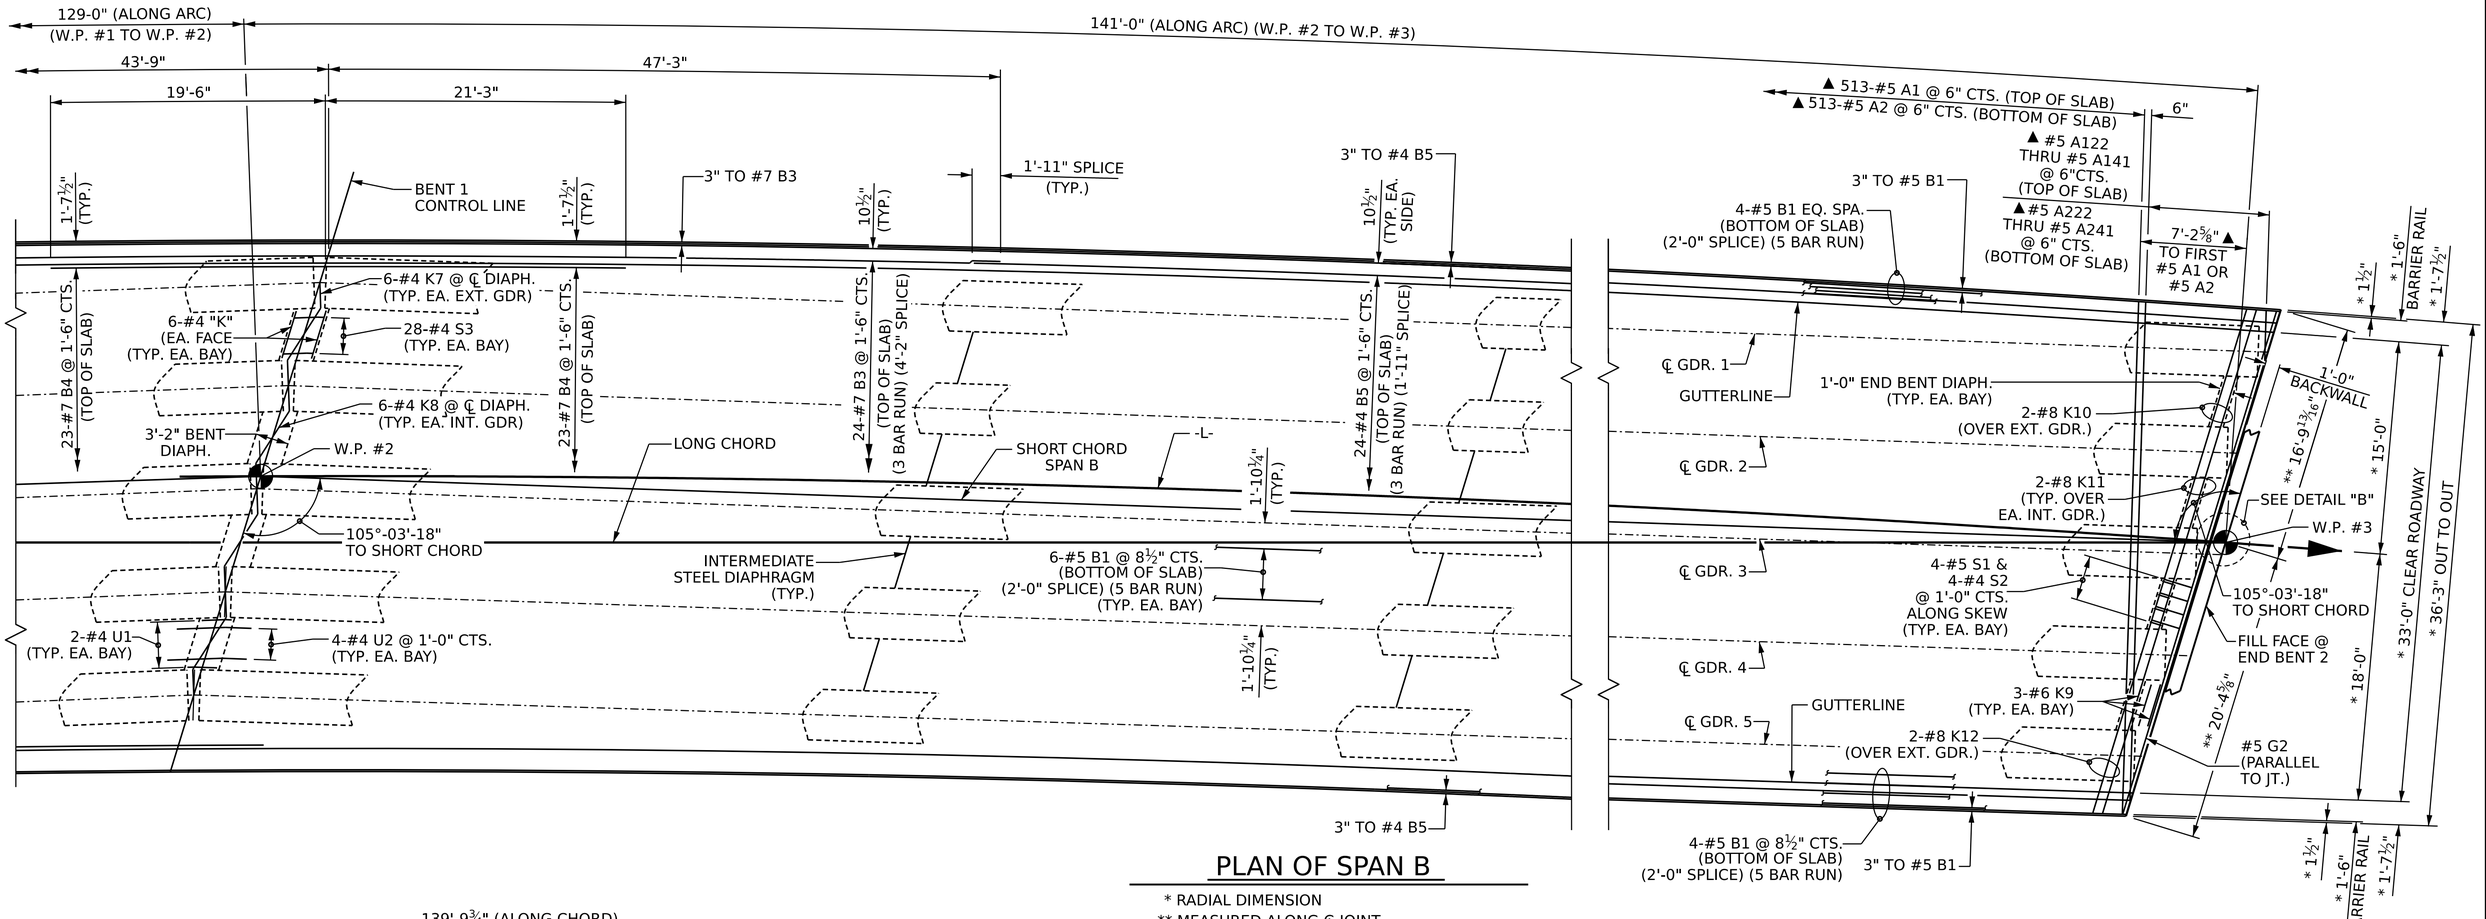

PLAN OF SPAN B

* RADIAL DIMENSION

** MEASURED ALONG ℄ JOINT

▲ THESE #5 "A" BARS ARE TO BE PLACED PERPENDICULAR TO LONG CHORD

FOR POUR SEQUENCE AND LOCATION OF CONSTRUCTION JOINT, SEE SUPERSTRUCTURE "BILL OF MATERIAL" SHEET.

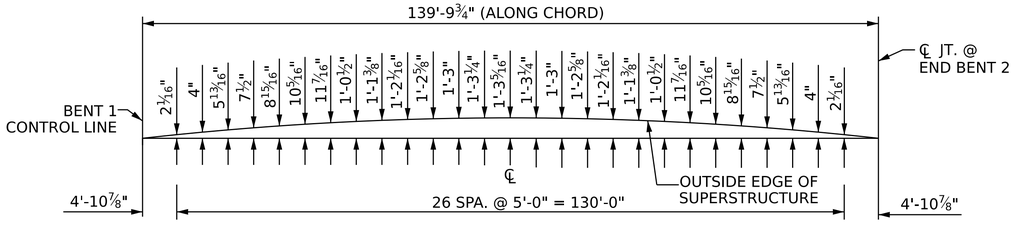

SPAN B ARC OFFSETS - LEFT OUTSIDE EDGE

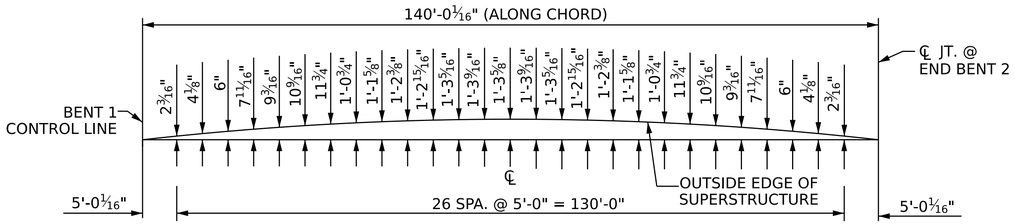

SPAN B ARC OFFSETS - RIGHT OUTSIDE EDGE

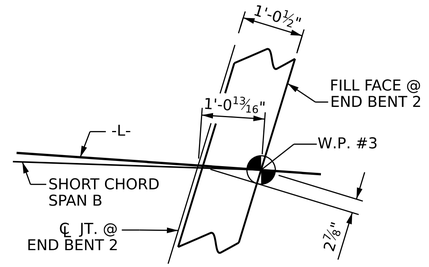

DETAIL "B"

PROJECT NO. B-5721

ROCKINGHAM COUNTY

STATION: 21+64.00 -L-

SHEET 2 OF 2

STATE OF NORTH CAROLINA
DEPARTMENT OF TRANSPORTATION
RALEIGH

SUPERSTRUCTURE

PLAN OF SPAN B

NORTH CAROLINA PROFESSIONAL SEAL 36871 ENGINEER FRANCESCA LEA

DocuSigned by: Francesca Lea B790AD866D584EF...

03/23/2023

DOCUMENT NOT CONSIDERED FINAL UNLESS ALL SIGNATURES COMPLETED

REVISIONS						SHEET NO.
NO.	BY:	DATE:	NO.	BY:	DATE:	S-10
1			3			TOTAL SHEETS
2			4			31

DRAWN BY :	Q. T. NGUYEN	DATE : 07/2022
CHECKED BY :	F. LEA	DATE : 12/2022
DESIGN ENGINEER OF RECORD:	Z. MALIK	DATE : 06/2022

1/4/2023
R:\Structures\Plans\401_017_B5721_SMU_PS_S10_780124.dgn
fleg