DocuSign Envelope ID: 1A1B4F48-ED7F-461F-B45B-70A9DC3F78FE

PROJ. REFERENCE NO.	SHEET NO.
U-2729	TMP-7

PLANS PREPARED FOR THE NCDOT BY:
MOTT MACDONALD
MOTT MACDONALD I & E, LLC
1101 HAYNES STREET, SUITE 101
RALEIGH, NC 27604
NC LICENSE NO. F-0669

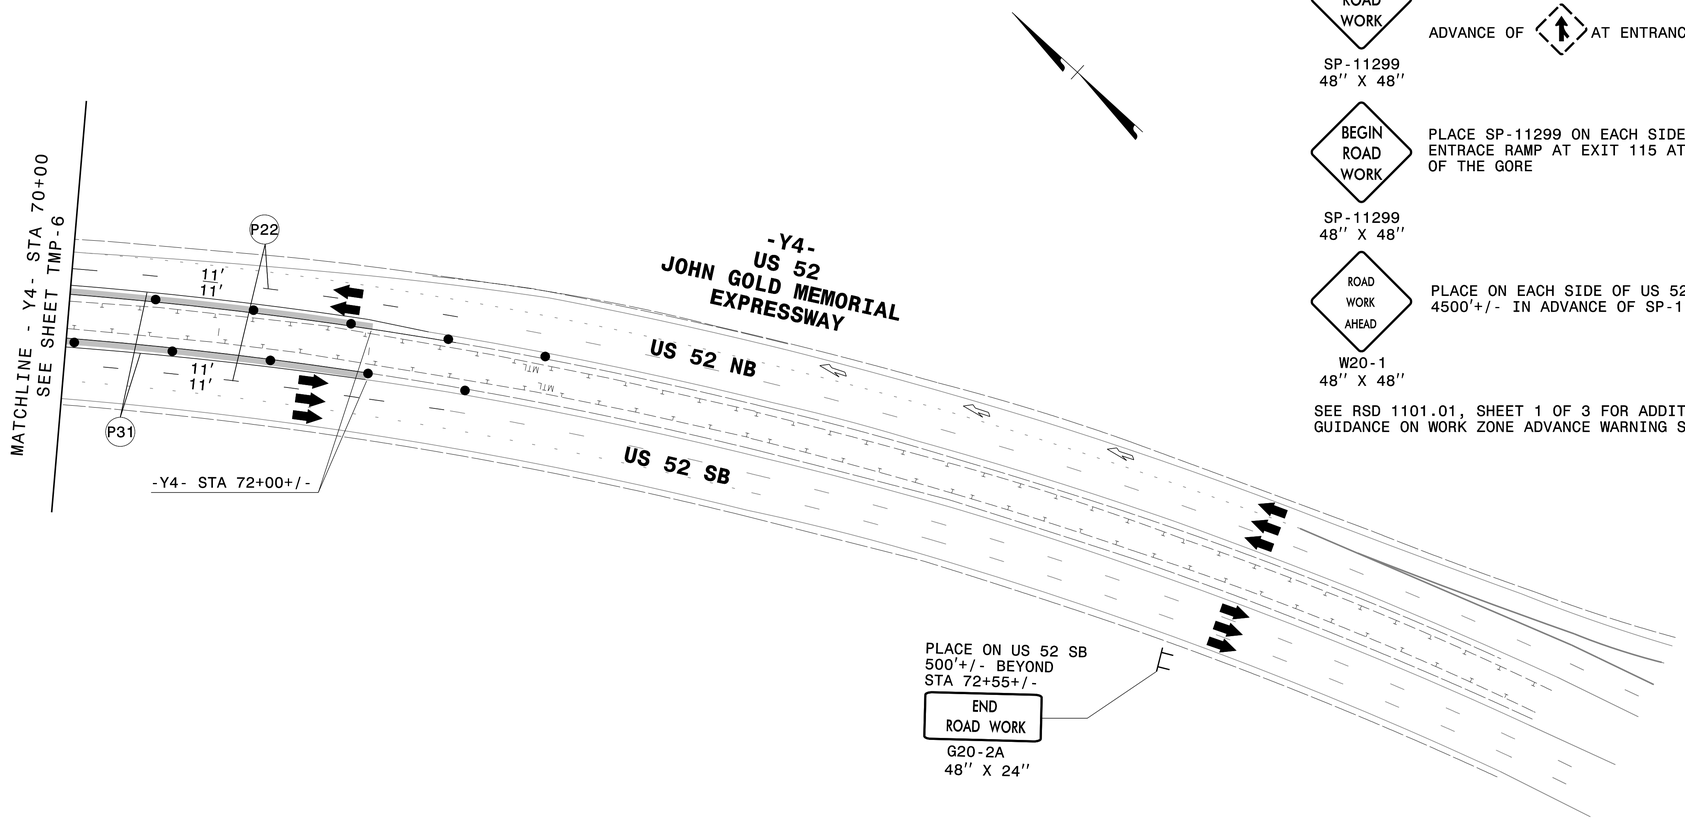

BEGIN ROAD WORK

SP-11299
48" X 48"

PLACE SP-11299 ON EACH SIDE OF US 52 NB 350'+/- ADVANCE OF AT ENTRANCE RAMP EXIT 115

BEGIN ROAD WORK

SP-11299
48" X 48"

PLACE SP-11299 ON EACH SIDE OF THE US 52 NB ENTRACE RAMP AT EXIT 115 AT 500' IN ADVANCE OF THE GORE

ROAD WORK AHEAD

W20-1
48" X 48"

PLACE ON EACH SIDE OF US 52 NB 4500'+/- IN ADVANCE OF SP-11299

SEE RSD 1101.01, SHEET 1 OF 3 FOR ADDITIONAL GUIDANCE ON WORK ZONE ADVANCE WARNING SIGNS

APPROVED: DocuSigned by: Lori D. Stouchko FF586C7596C545A...

DATE: 3/13/2023

SEAL

NORTH CAROLINA PROFESSIONAL SEAL 034437 ENGINEER LORI D. STOUCHKO

DOCUMENT NOT CONSIDERED FINAL UNLESS ALL SIGNATURES COMPLETED

DIVISION OF HIGHWAYS STATE OF NORTH CAROLINA DEPARTMENT OF TRANSPORTATION WORK ZONE TRAFFIC CONTROL

TEMPORARY TRAFFIC CONTROL PHASE I DETAIL

2/21/2023
G:\308350_DDC\2\RC_U-2729\TrafficControl\Tcp\200_100_U-2729_TC_TMP_07_Phase_I.dgn
User:ST086227