DocuSign Envelope ID: C2A12C08-E5FA-4F18-900C-F2D8DC806637

5/14/99

NOTE:
THE ESTIMATED QUANTITY OF DUCTILE IRON WATER PIPE FITTINGS ON THIS PLAN SHEET IS 345 POUNDS. THE ACTUAL QUANTITY AND TYPE OF FITTINGS WILL VARY BASED ON FIELD CONDITIONS.

PREPARED IN THE OFFICE OF:
Wooten
300 S. Main Street • Winston-Salem, NC 27101
(803) 722-5326 • thewootencompany.com
License Number : F-0115

VERTICAL SCALE 5' 0 5' 10'
HORIZONTAL SCALE 25' 0 25' 50'

WATER LINE CONSTRUCTION SHOWN ON THIS SHEET

PROJECT REFERENCE NO.	SHEET NO.
U-2729	UC-5

DESIGNED BY: JPM
DRAWN BY: BTH
CHECKED BY: JPM
APPROVED BY: JCG
REVISED:

NORTH CAROLINA DEPARTMENT OF TRANSPORTATION

UTILITIES ENGINEERING SEC.
PHONE: (919) 707-6690
FAX: (919) 250-4151

NORTH CAROLINA PROFESSIONAL SEAL 18097 ENGINEER
DocuSigned by:
5/12/2021
Documents Not Considered Final Unless All Signatures Completed
UTILITY CONSTRUCTION PLANS ONLY
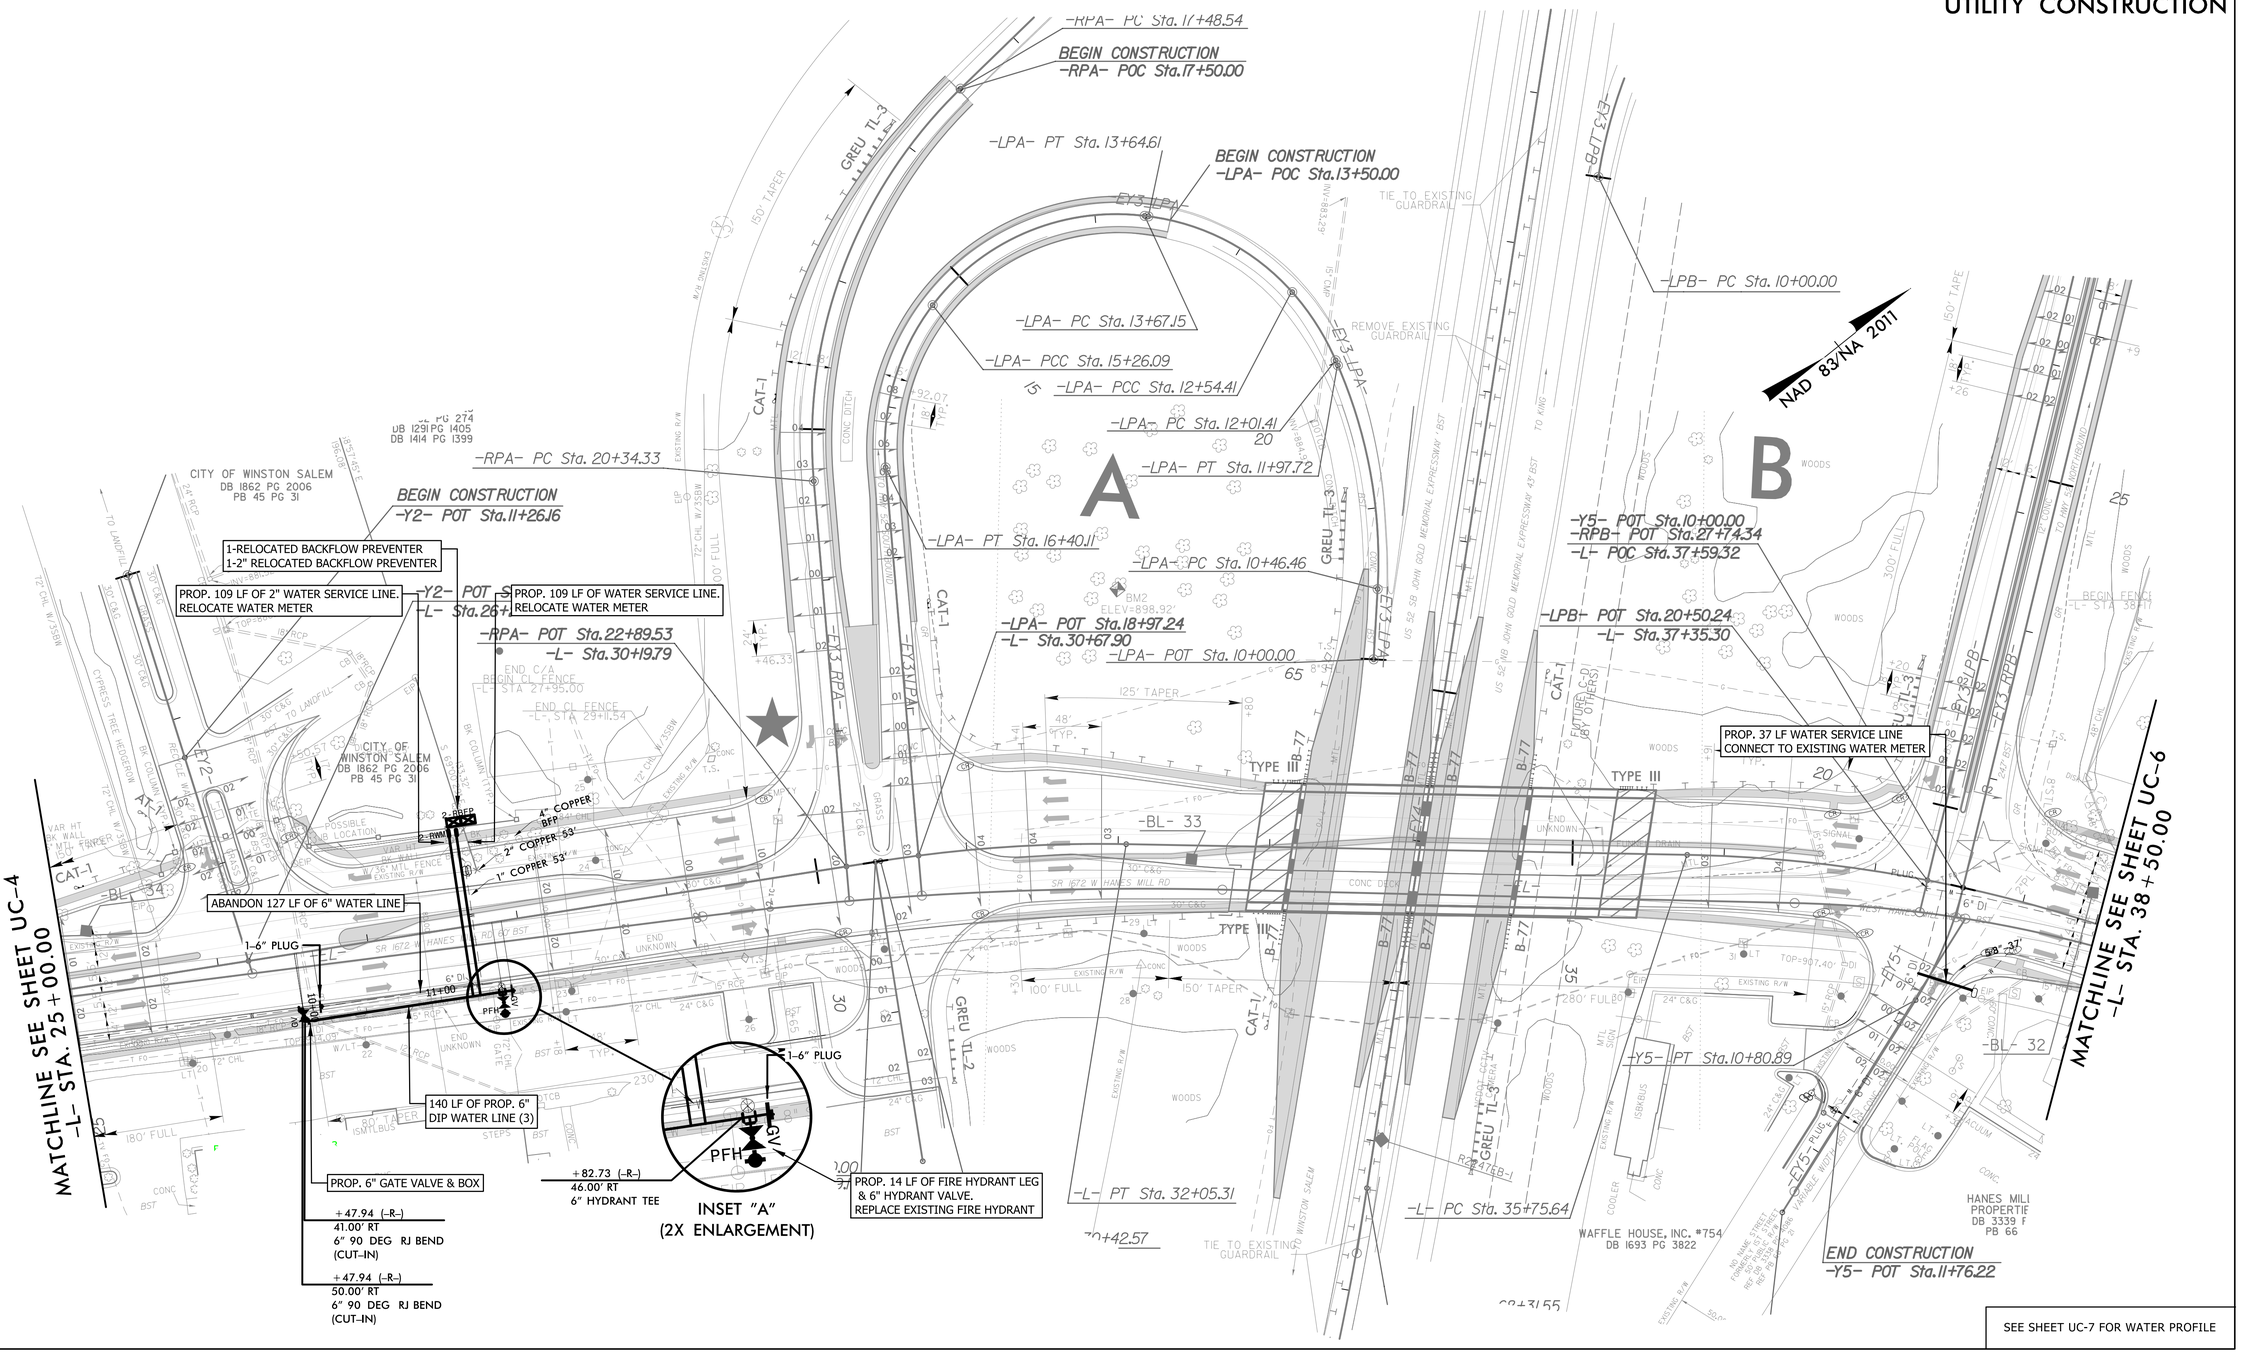
UTILITY CONSTRUCTION