DocuSign Envelope ID: C2A12C08-E5FA-4F18-900C-F2D8DC806637

PREPARED IN THE OFFICE OF:
Wooten
300 S. Main Street • Winston-Salem, NC 27101
(336) 722-5326 • thewootencompany.com
License Number : F-0115

PROJECT REFERENCE NO.	SHEET NO.
U-2729	UC-8

DESIGNED BY: JPM
DRAWN BY: BTH
CHECKED BY: JPM
APPROVED BY: JCG
REVISED: 2/1/2023

VERTICAL SCALE 5′ 0 5′ 10′
HORIZONTAL SCALE 25′ 84.28′ OF 8″ DIP

SEWER LINE CONSTRUCTION SHOWN ON THIS SHEET

SEWER LINE CAROLINA
DEPARTMENT OF TRANSPORTATION
UTILITIES ENGINEERING SEC.
PHONE: (919) 707-6690
FAX: (919) 250-4151

NORTH CAROLINA PROFESSIONAL SEAL 18097 ENGINEER
Docusigned by: Jason Hill Grey
5/23/2023
Documents Not Considered Final Unless All Signatures Completed
UTILITY CONSTRUCTION PLANS ONLY

UTILITY CONSTRUCTION

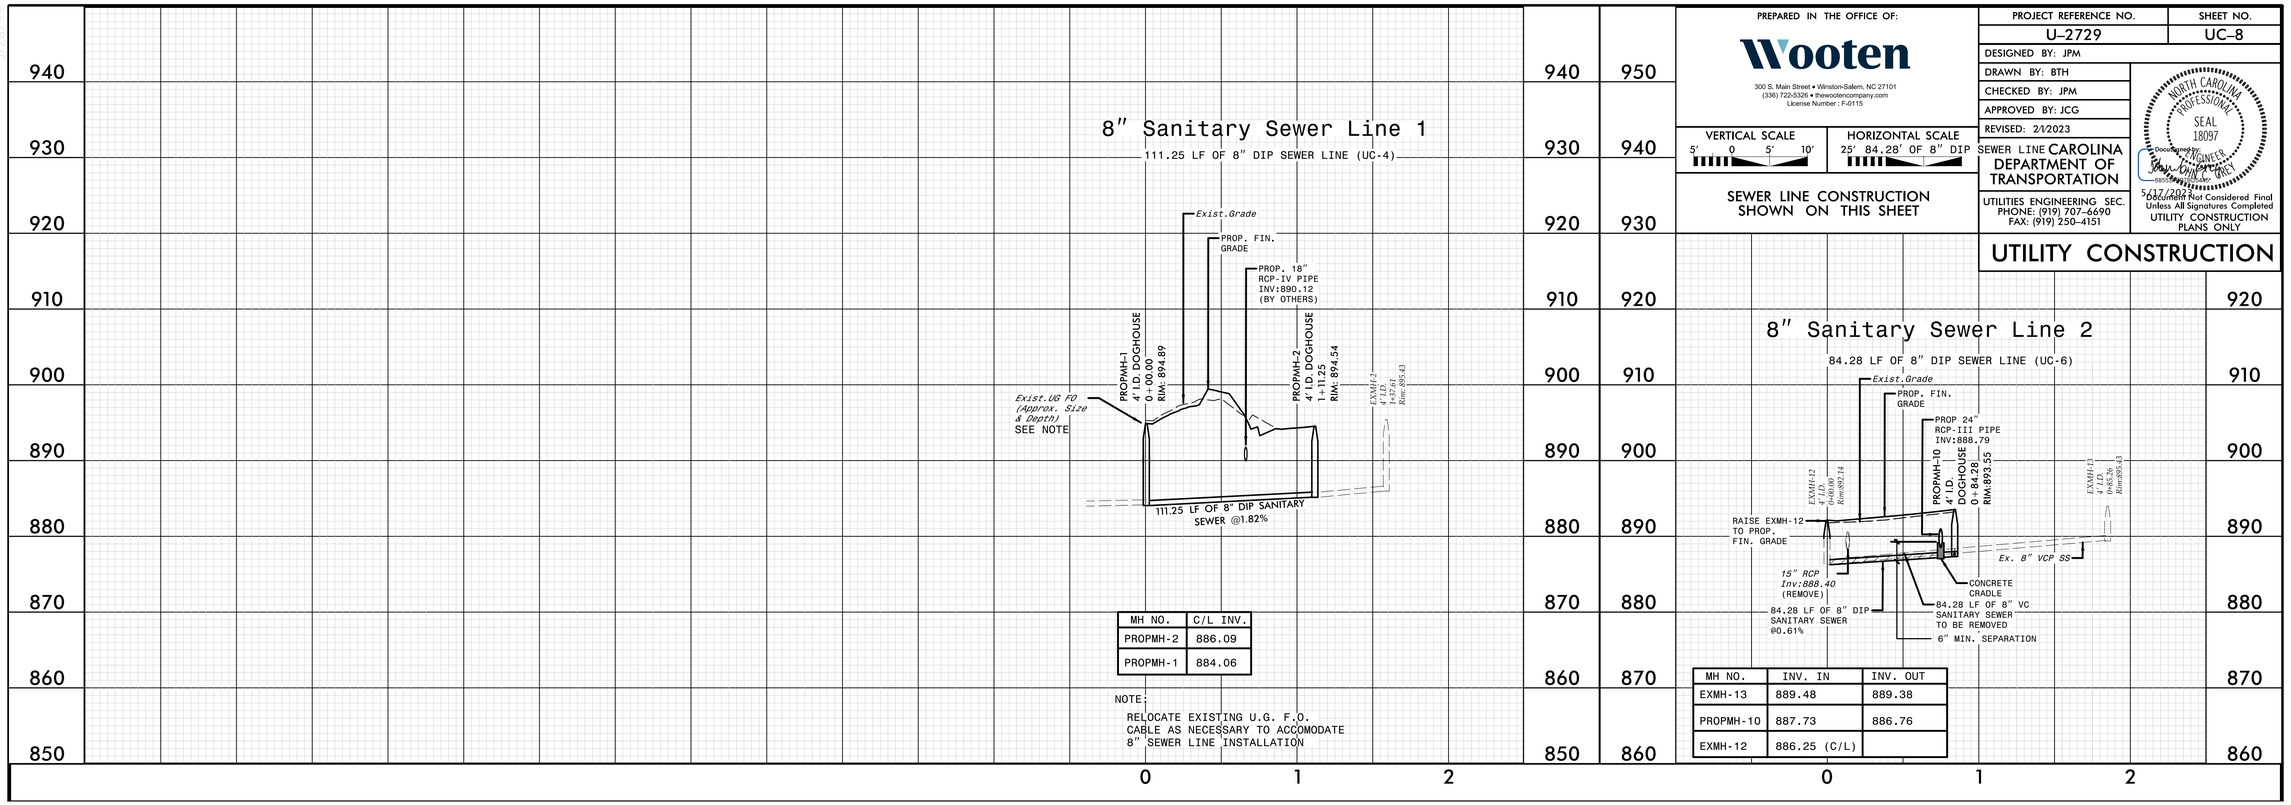

MH NO.	C/L INV.
PROPMH-2	886.09
PROPMH-1	884.06

NOTE:
RELOCATE EXISTING U.G. F.O. CABLE AS NECESSARY TO ACCOMODATE 8″ SEWER LINE INSTALLATION

MH NO.	INV. IN	INV. OUT
EXMH-13	889.48	889.38
PROPMH-10	887.73	886.76
EXMH-12	886.25 (C/L)	