DocuSign Envelope ID: 19AAD6EC-6C62-412F-9BA9-B4F6B0338308

EROSION CONTROL PLAN

PROJECT REFERENCE NO.	SHEET NO.
B-5893	EC-5/CONST.4
R/W SHEET NO.	
ROADWAY DESIGN ENGINEER	HYDRAULICS ENGINEER

DETAIL A
SPECIAL CUT DITCH
(Not to Scale)

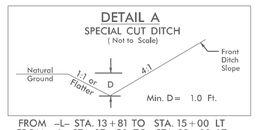

FROM -L- STA. 13+81 TO STA. 15+00 LT
FROM -L- STA. 17+50 TO STA. 18+00 LT
FROM -L- STA. 10+50 TO STA. 12+05 LT

DETAIL B
SPECIAL CUT DITCH
(Not to Scale)

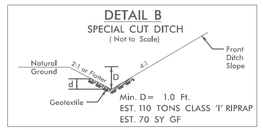

FROM -L- STA. 13+06 TO STA. 13+45 LT

DETAIL C
RIP RAP AT EMBANKMENT
(Not to Scale)

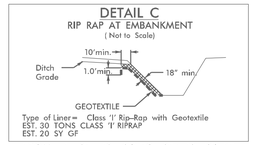

FROM -L- STA. 12+96 TO STA. 13+06 LT

DETAIL E
BANK STABILIZATION
(Not to Scale)

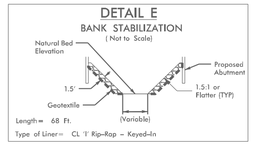

FROM -L- STA. 12+71 TO 13+08 RT

INSTALL MATTING FOR EROSION CONTROL IN THE PROPOSED DITCH LINE.
-L- STA 10+50 TO STA 12+05 LT
-L- STA 13+81 TO STA 18+00 LT
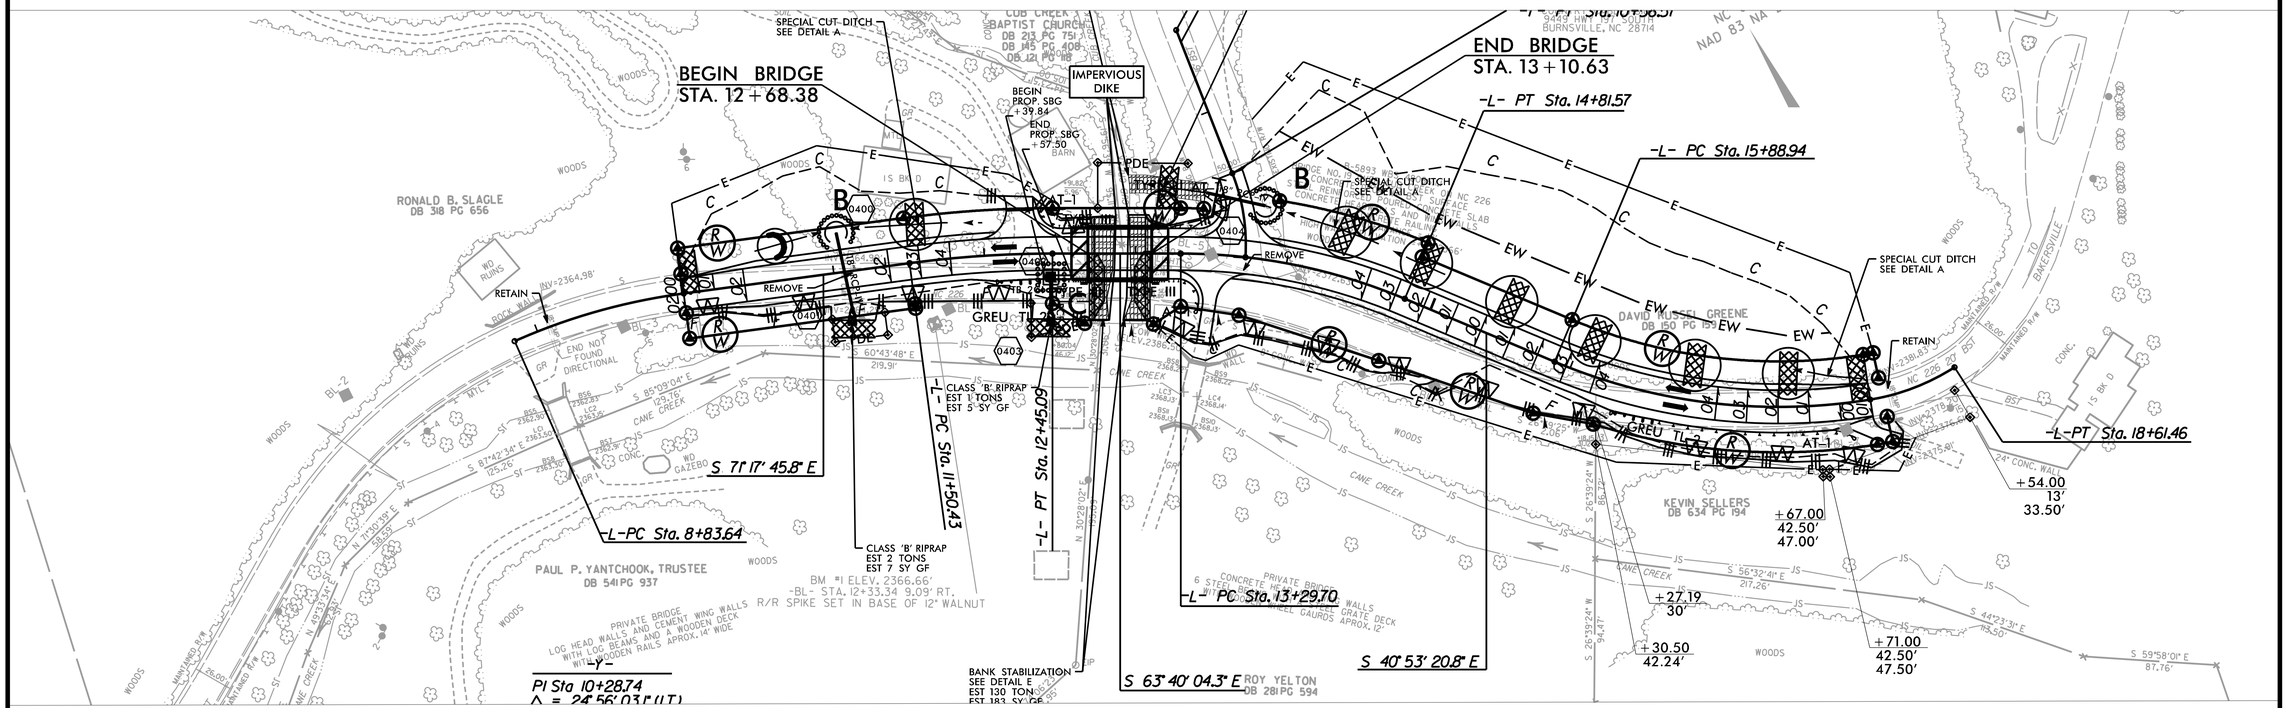
PLACE MATTING FOR EROSION CONTROL ON SLOPE AS WORK ALLOWS.
-L- STA 10+00 TO STA 12+05 LT
-L- STA 13+81 TO STA 18+00 LT