DocuSign Envelope ID: B0DD5131-32F4-4EFC-B3C5-E6921A5DEE0C

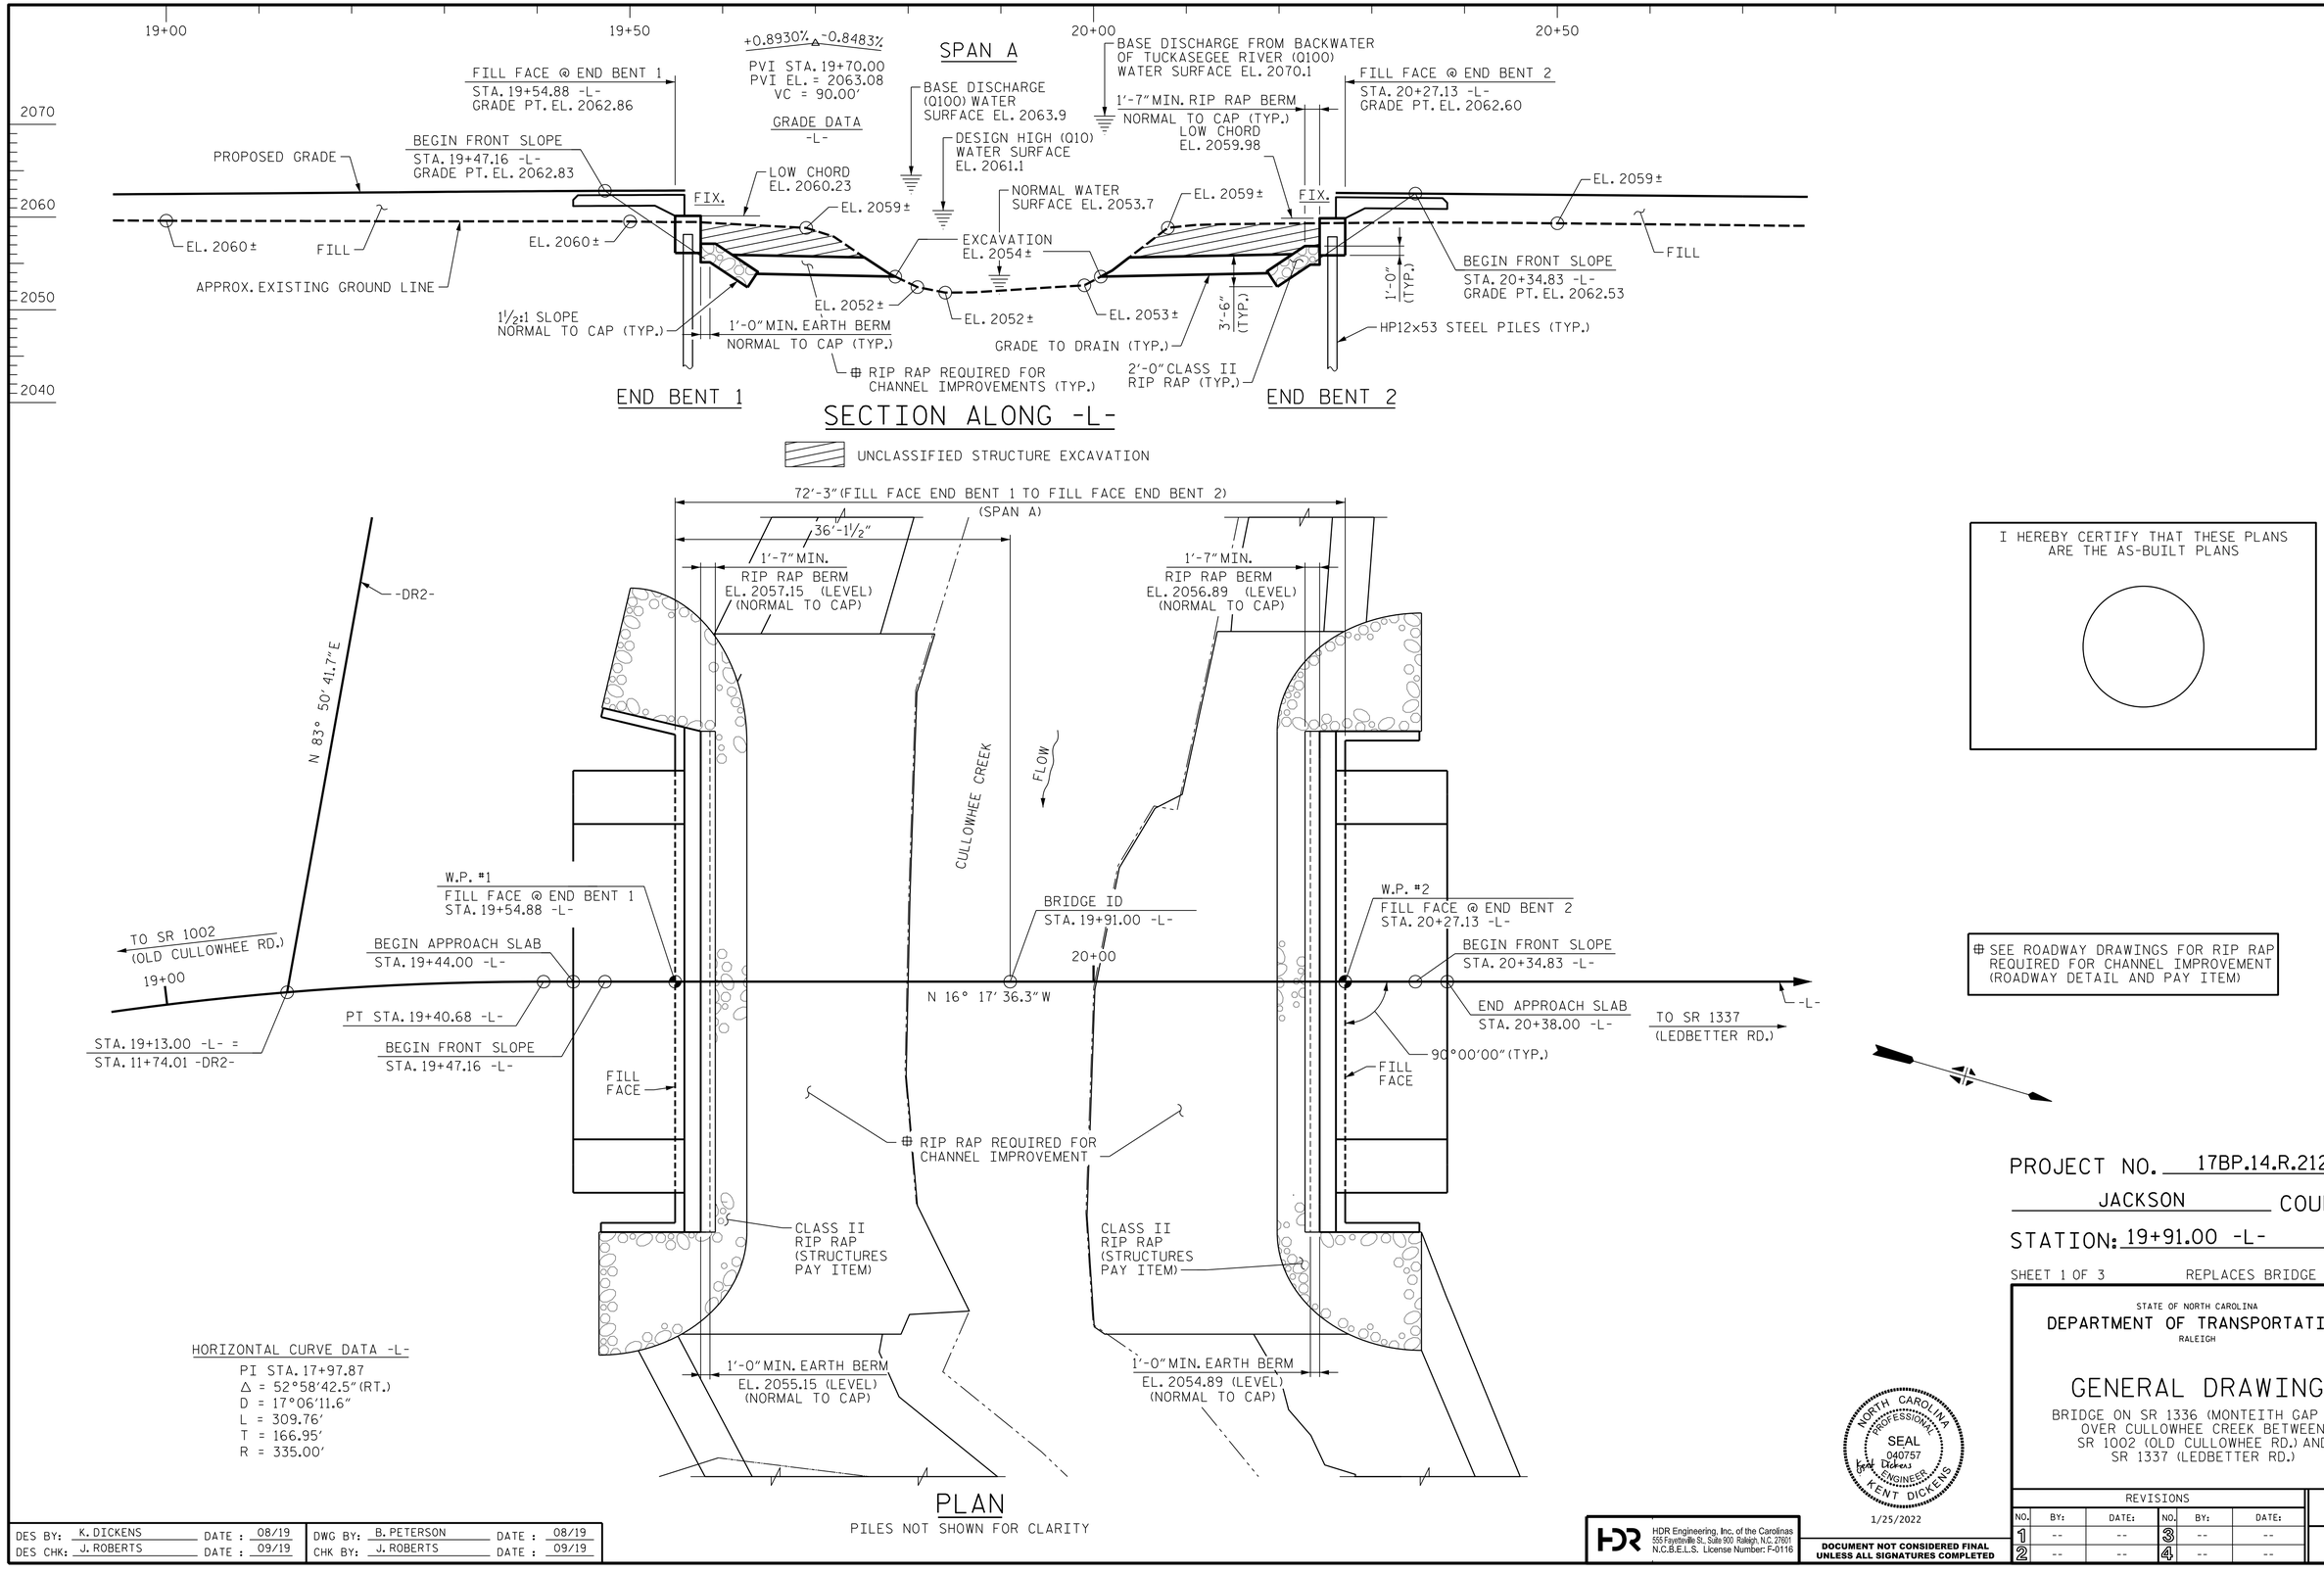

SECTION ALONG -L-

UNCLASSIFIED STRUCTURE EXCAVATION

PLAN

PILES NOT SHOWN FOR CLARITY

⊕ SEE ROADWAY DRAWINGS FOR RIP RAP REQUIRED FOR CHANNEL IMPROVEMENT (ROADWAY DETAIL AND PAY ITEM)

HORIZONTAL CURVE DATA -L-

PI STA. 17+97.87
Δ = 52°58'42.5" (RT.)
D = 17°06'11.6"
L = 309.76'
T = 166.95'
R = 335.00'

I HEREBY CERTIFY THAT THESE PLANS ARE THE AS-BUILT PLANS

PROJECT NO. 17BP.14.R.212

JACKSON COUNTY

STATION: 19+91.00 -L-

SHEET 1 OF 3 REPLACES BRIDGE NO. 159

STATE OF NORTH CAROLINA
DEPARTMENT OF TRANSPORTATION
RALEIGH

GENERAL DRAWING

BRIDGE ON SR 1336 (MONTEITH GAP RD.) OVER CULLOWHEE CREEK BETWEEN SR 1002 (OLD CULLOWHEE RD.) AND SR 1337 (LEDBETTER RD.)

REVISIONS						SHEET NO. S-1
NO.	BY:	DATE:	NO.	BY:	DATE:	
1	--	--	3	--	--	TOTAL SHEETS 20
2	--	--	4	--	--	

NORTH CAROLINA PROFESSIONAL SEAL 040757 ENGINEER KENT DICKENS
1/25/2022

DOCUMENT NOT CONSIDERED FINAL UNLESS ALL SIGNATURES COMPLETED

HDR Engineering, Inc. of the Carolinas
555 Fayetteville St., Suite 900 Raleigh, N.C. 27601
N.C.B.E.L.S. License Number: F-0116

DES BY:	K. DICKENS	DATE :	08/19
DES CHK:	J. ROBERTS	DATE :	09/19
DWG BY:	B. PETERSON	DATE :	08/19
CHK BY:	J. ROBERTS	DATE :	09/19

PLOT DRIVER: NCDOT STRUCTURES DEFAULT PLOTTER.pltPENTABLE: NCDOT STRUCTURES DEFAULT PEN.tbl
USER: DCARTER DATE: 3/31/2021 TIME: 12:19:16 PM
FILE: ...\GENERAL DRAWING PLAN AND SECTION