PROJ. REFERENCE NO.	SHEET NO.
P-5705A	X-13

NOTE:

THE TYPICAL SECTIONS TAKE PRECEDENCE OVER THE CROSS SECTIONS. CROSS SECTIONS ARE INCLUDED FOR REFERENCE ONLY

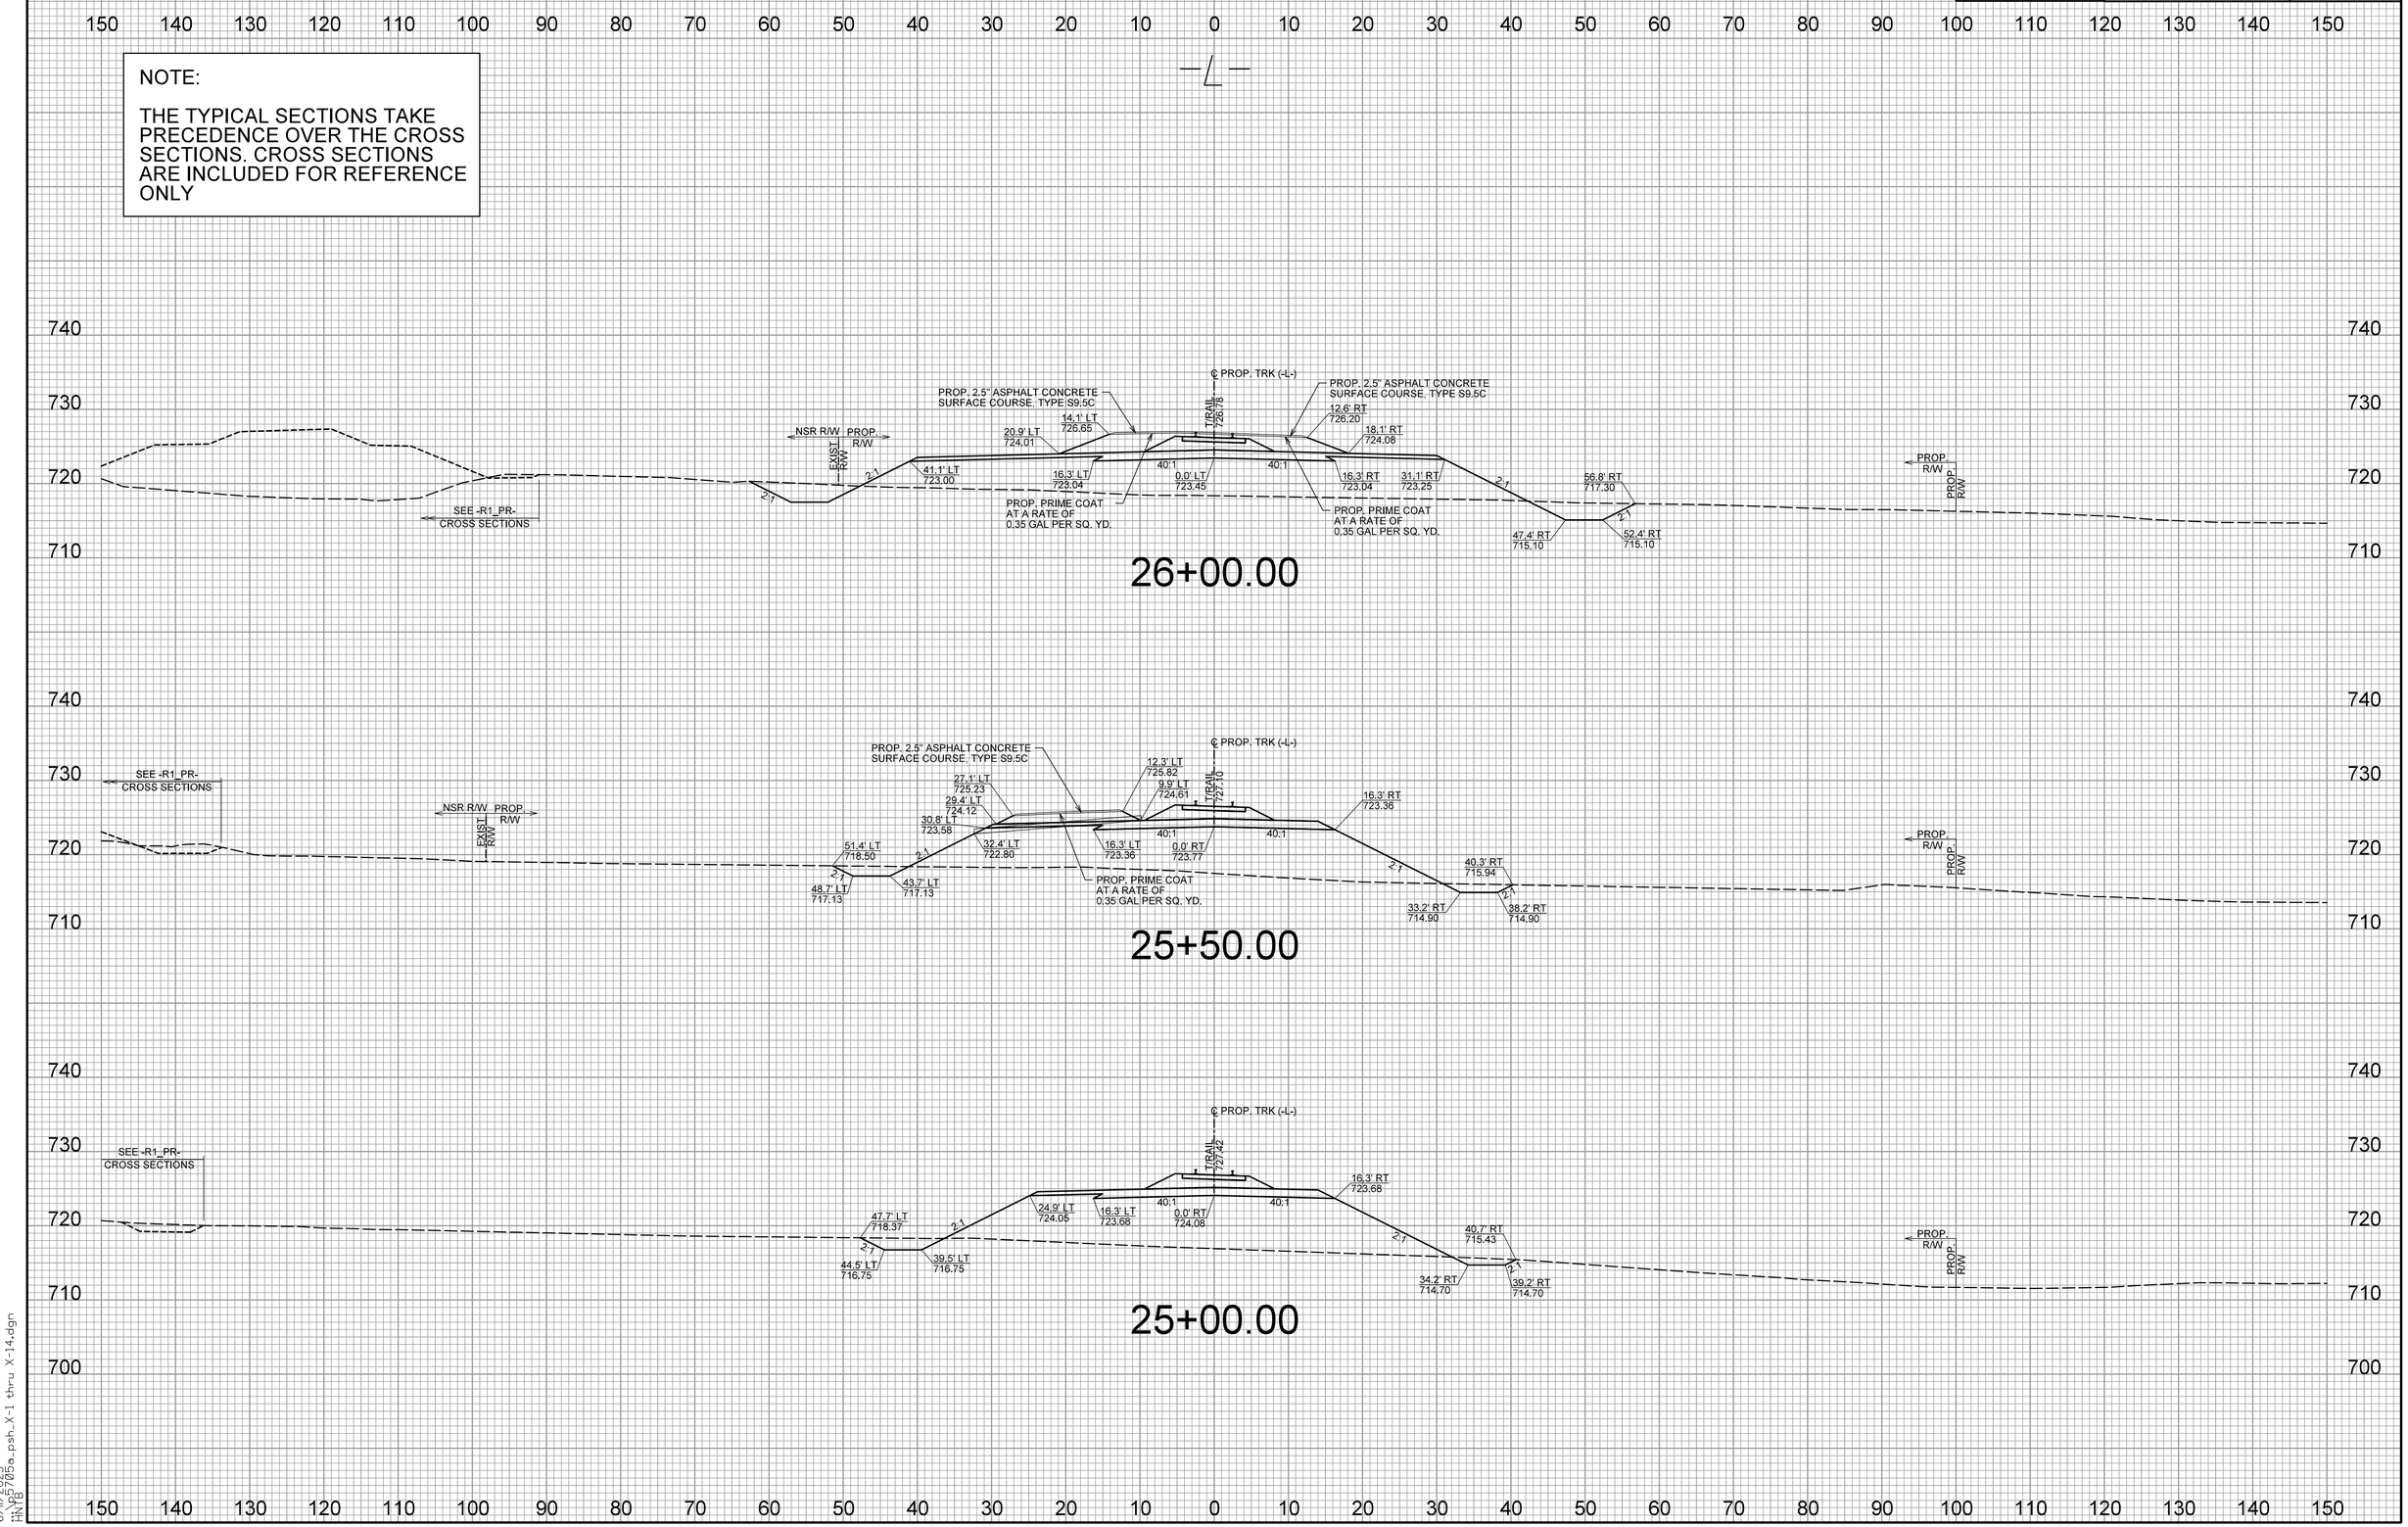

6/11/2023
P-5705A
HNTB
psh_X-1 thru X-14.dgn