DocuSign Envelope ID: 3453140A-E5D4-4F05-B765-DA61E5223A3A

Kimley»Horn ©2023
421 FAYETTEVILLE STREET, SUITE 600
RALEIGH, NC 27601

PROJECT REFERENCE NO.	SHEET NO.
R-5930A	10

ROADWAY DESIGN ENGINEER: NORTH CAROLINA PROFESSIONAL SEAL 030399 ENGINEER PAUL W. BLANTON — DocuSigned by: SEAL — 6/9/2023

HYDRAULICS ENGINEER: NORTH CAROLINA PROFESSIONAL SEAL 053547 ENGINEER DAVID L HURDLE — DocuSigned by: SEAL — 6/9/2023

DOCUMENT NOT CONSIDERED FINAL UNLESS ALL SIGNATURES COMPLETED

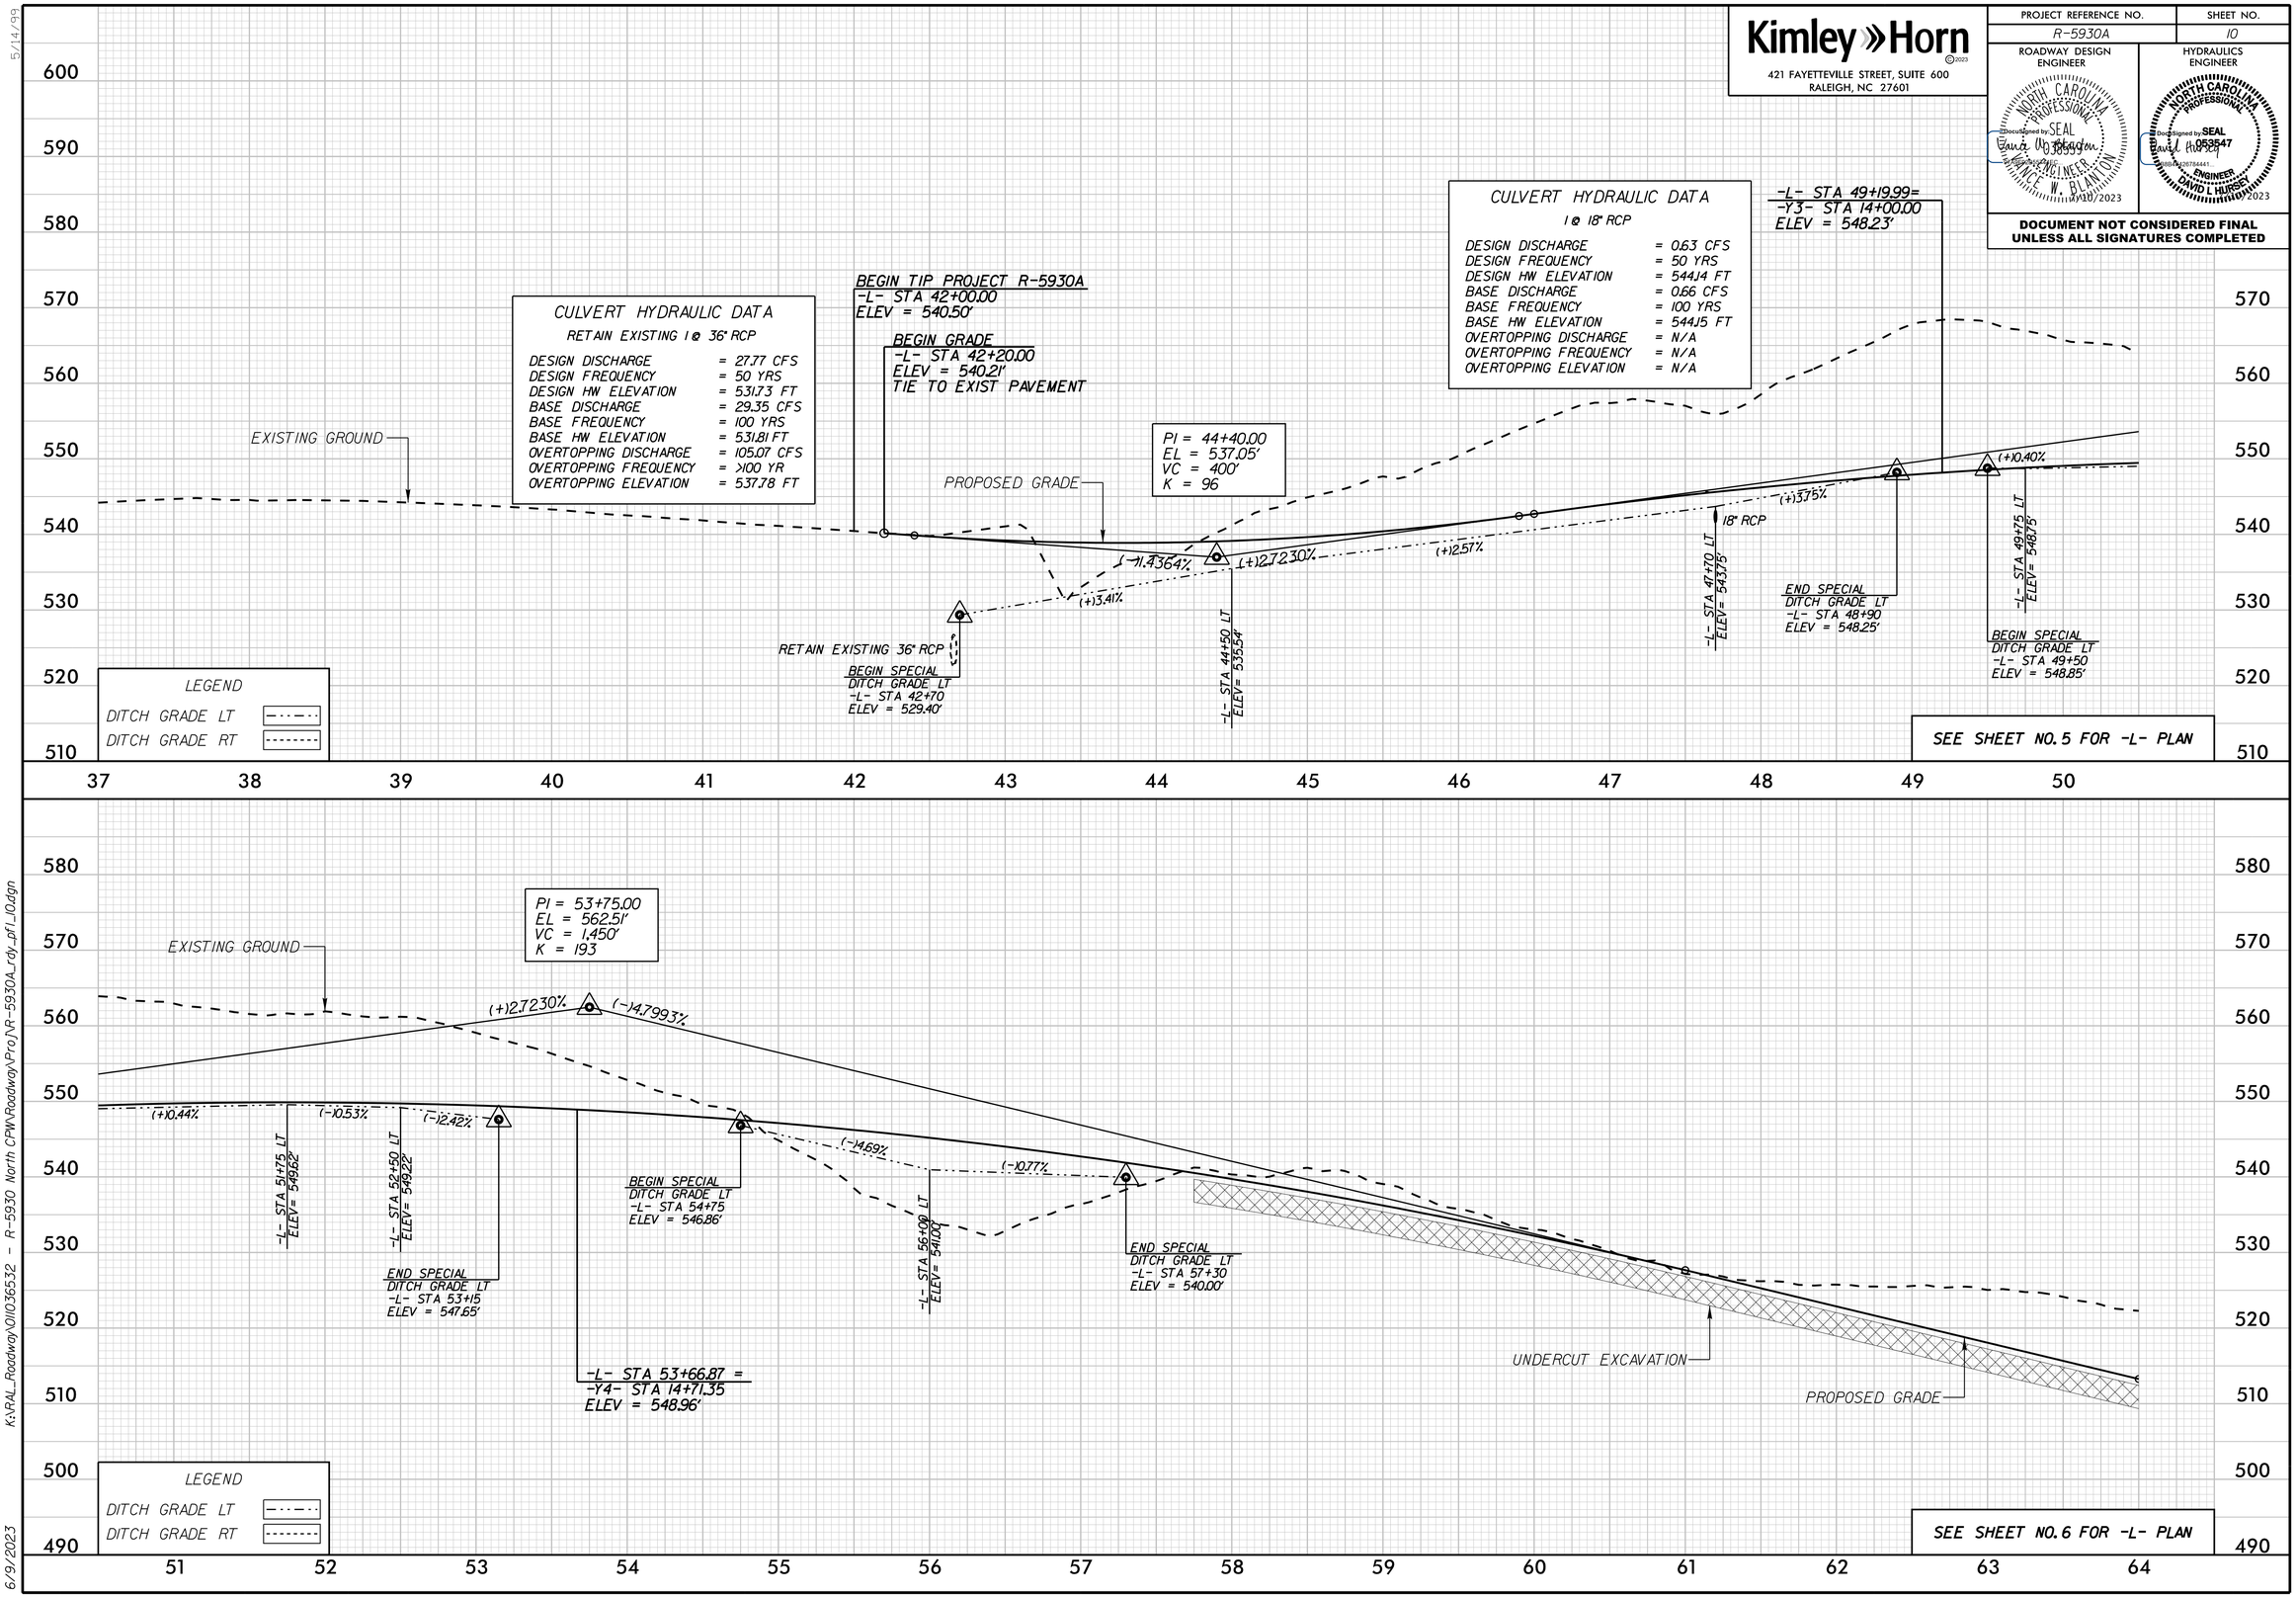

K:\RAL_Roadway\011036532 - R-5930 North CPW\Roadway\Proj\R-5930A_rdy_pfl_10.dgn

6/9/2023