DocuSign Envelope ID: 7A8BCC58-47F3-42EB-8D83-F24E5177CEC2

Kimley»Horn ©2023
421 FAYETTEVILLE STREET, SUITE 600
RALEIGH, N.C. 27601. NC LICENSE #F-0102

TIP NO.	SHEET NO.
R-5930A	PMP-4

APPROVED: _____

DATE: _____

SEAL

NORTH CAROLINA PROFESSIONAL SEAL 038559 ENGINEER VANCE W. BLANTON

DocuSigned by: Vance W. Blanton 6/1/2023
07A9F92B55744EC...

DOCUMENT NOT CONSIDERED FINAL UNLESS ALL SIGNATURES COMPLETED

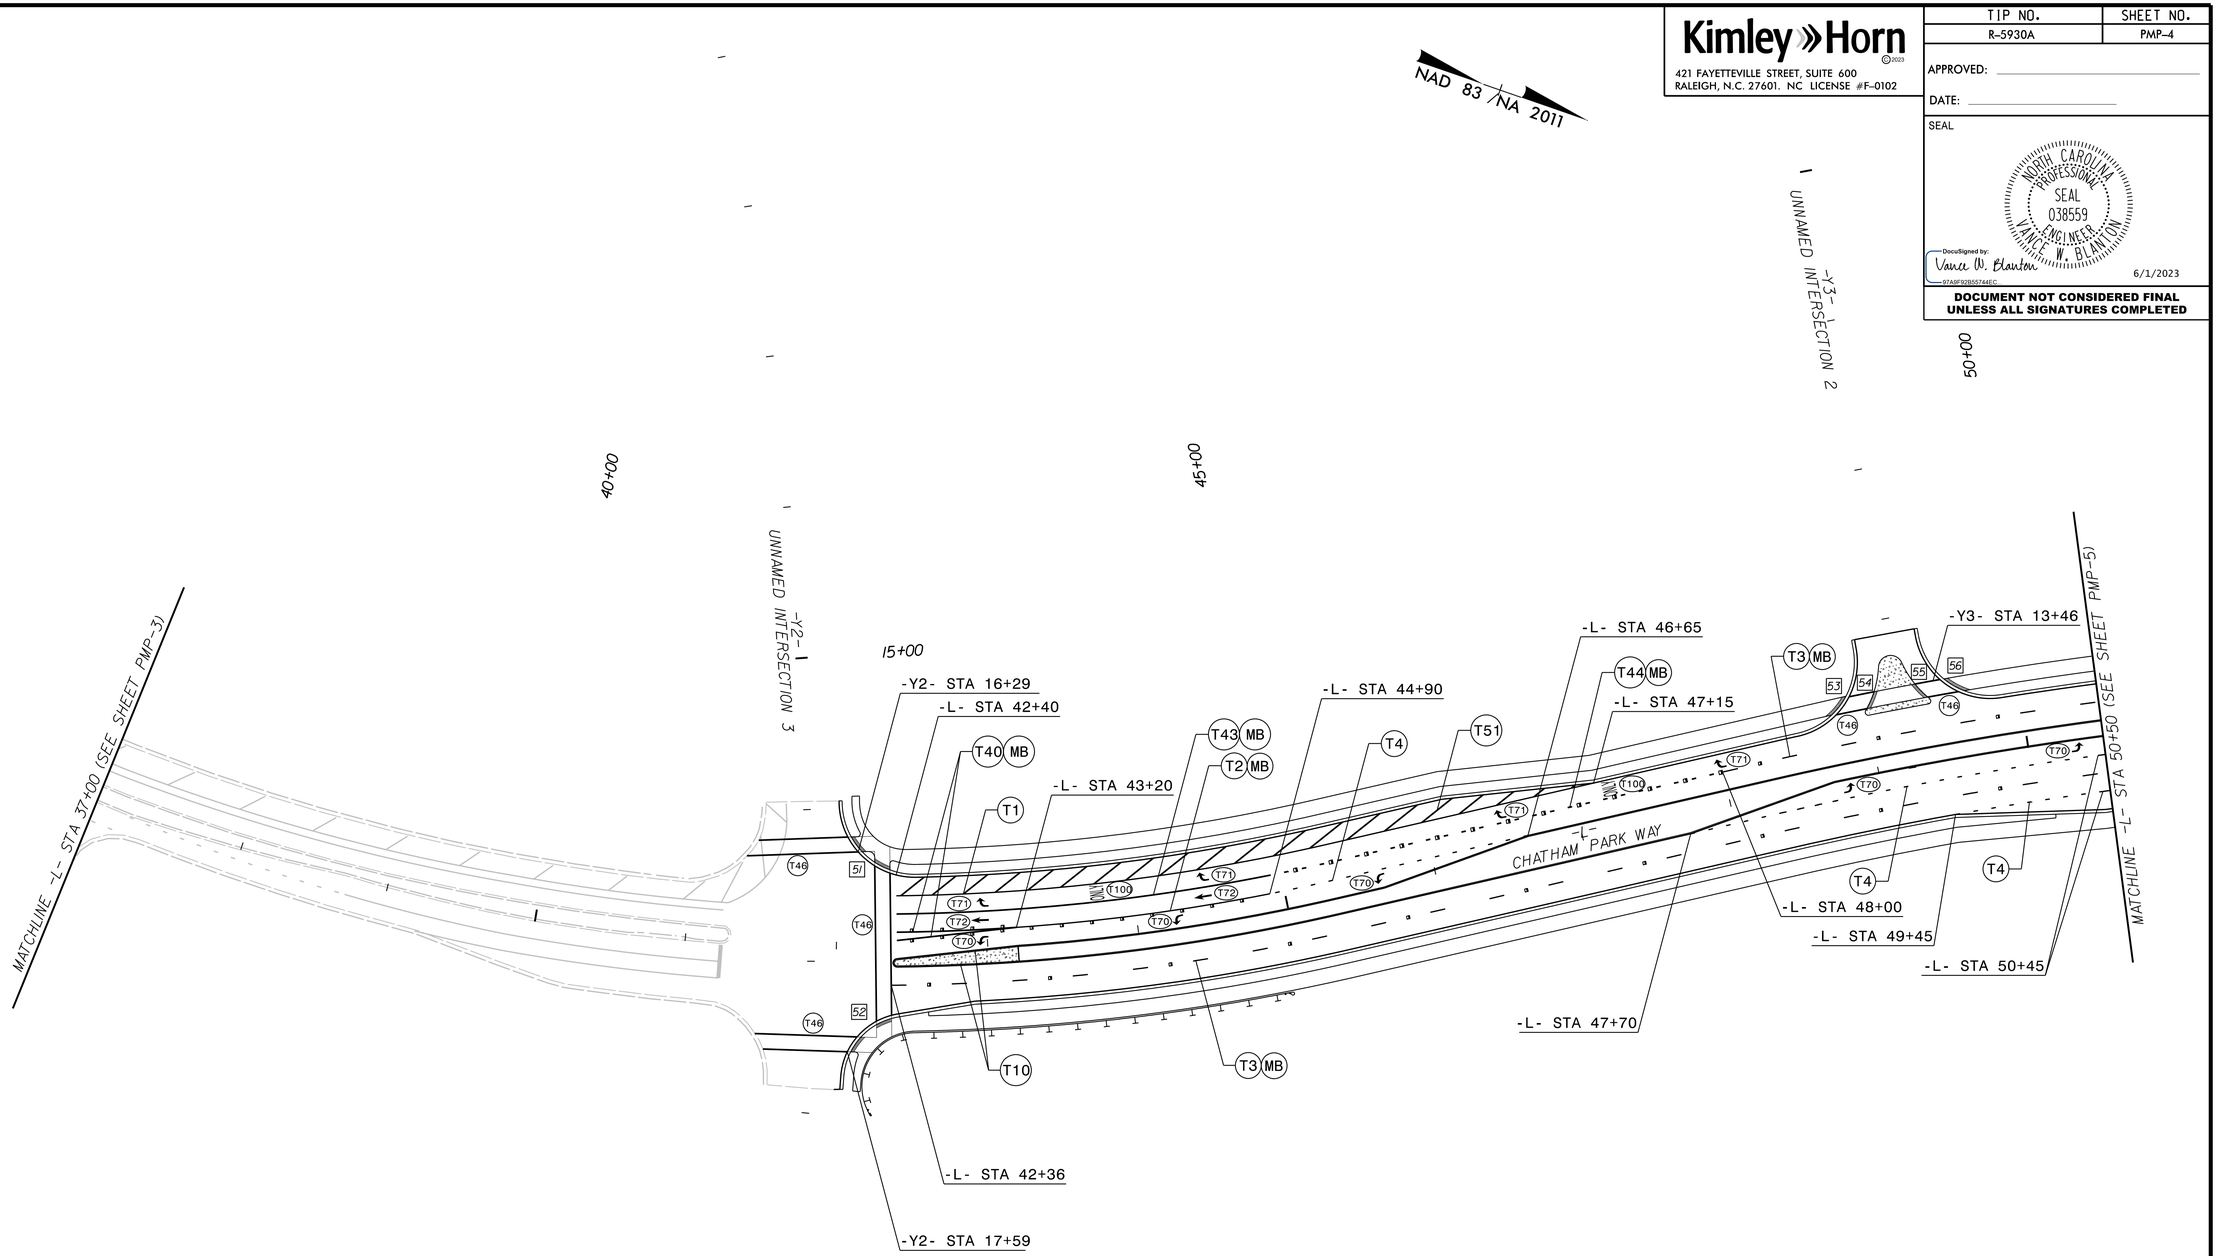

CURB RAMP (CR) SUMMARY

CR ID	CR TYPE	ALIGNMENT	STATION	OFFSET
51	5A	-L-	42+25	66' LT
52	5	-L-	42+25	55' RT
53	I MODIFIED	-L-	48+02	50' LT
54	7	-L-	49+05	50' LT
55	7	-L-	49+36	50' LT
56	I MODIFIED	-L-	49+58	50' LT

PAVEMENT MARKING DETAIL

K:\RAL_Roadway\011036532 - R-5930 North CPW\Roadway\Proj\R-5930A_rdy_pmp_04.dgn

6/1/2023