DocuSign Envelope ID: 35934257-AB47-4F72-845F-20C14CCD1F74

SEE PMP-1 FOR FINAL PAVEMENT MARKING SCHEDULE

SEE SIGNAL PLANS TO VERIIFY STOPBAR AND CURB RAMP LOCATIONS.

(ME) & (MF) SEE NCDOT RDY STD 1250.01 FOR MARKER LOCATIONS AND SPACING

TIP NO.	SHEET NO.
U-5775	PMP-2

APPROVED: DocuSigned by: Jimmy Terry FD39F38882E94D0...

DATE: 5/10/2023

SEAL

NORTH CAROLINA PROFESSIONAL SEAL 35018 ENGINEER JIMMY L. TERRY

DOCUMENT NOT CONSIDERED FINAL UNLESS ALL SIGNATURES COMPLETED

TGS ENGINEERS
201 W. MARION ST. STE 200
SHELBY, NC 28150
PH (704) 476-0003
CORP. LICENSE NO.: C-0275

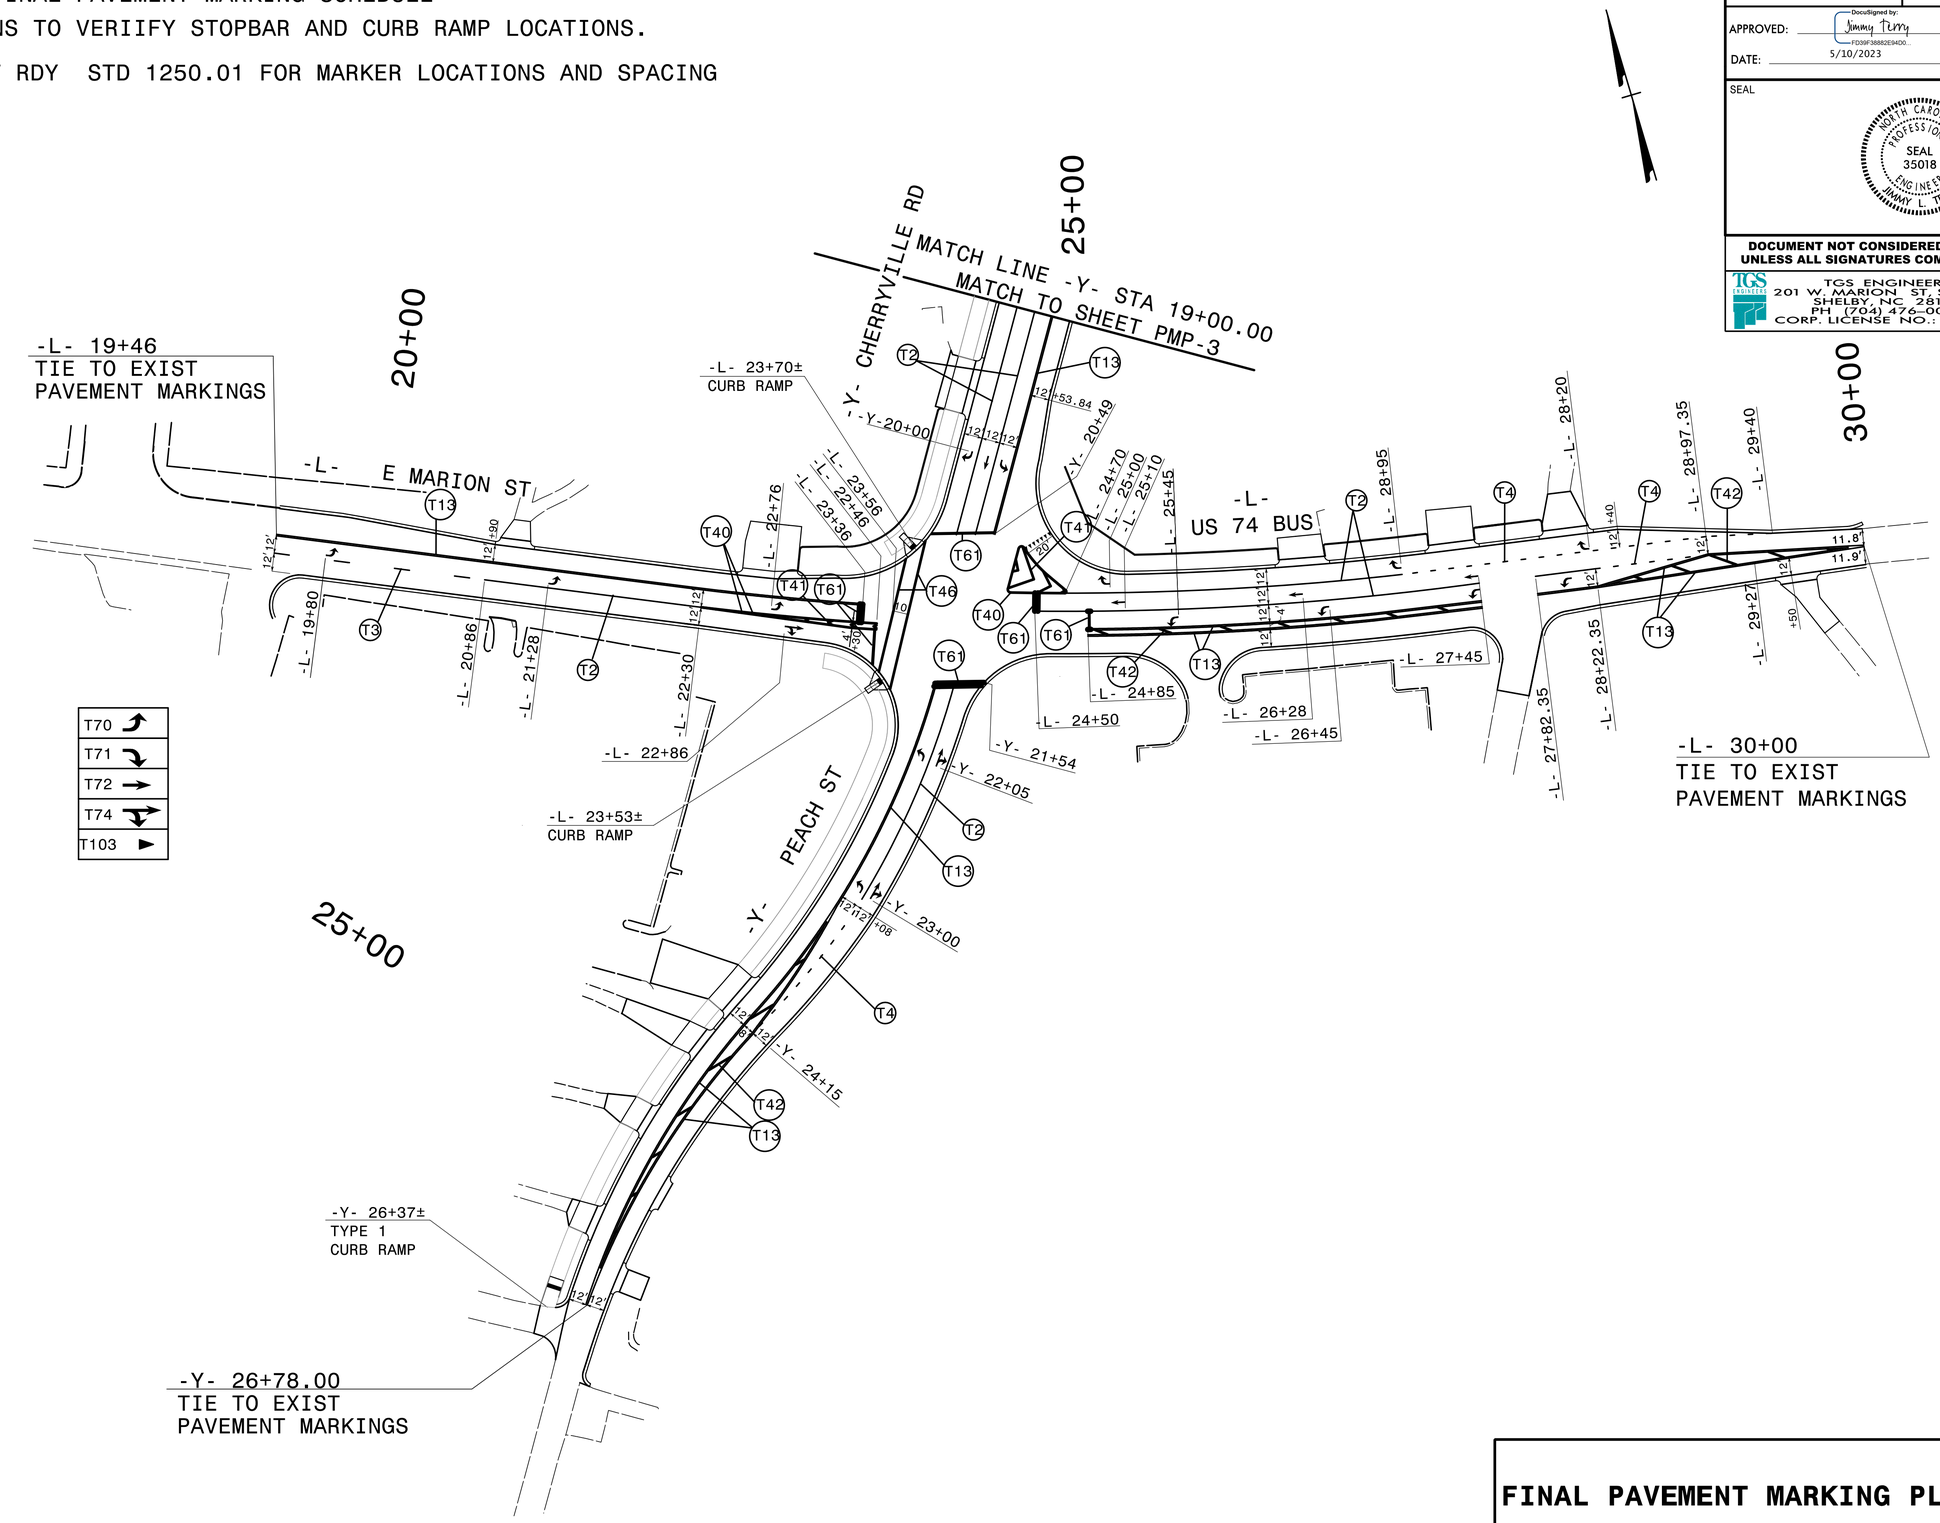

FINAL PAVEMENT MARKING PLAN

4/24/2023
X:\NCDOT\U-5775\Traffic\Pavement Markings\U-5775_Sgn_PMP_02.dgn
User:smelvin