DocuSign Envelope ID: 8A88CB79-A04B-4704-B89F-A348D49CFD96

PROJECT REFERENCE NO.	SHEET NO.
U-5775	UC-5

DESIGNED BY: BCH
DRAWN BY: BCH
CHECKED BY: JLT
APPROVED BY:
REVISED:

NORTH CAROLINA DEPARTMENT OF TRANSPORTATION
UTILITIES ENGINEERING SEC.
PHONE:(919)707-6690
FAX:(919)250-4151

NORTH CAROLINA PROFESSIONAL SEAL ENGINEER BOBBY C HOUSER 6/27/2023

UTILITY CONSTRUCTION PLANS ONLY

UTILITY CONSTRUCTION

DOCUMENT NOT CONSIDERED FINAL UNLESS ALL SIGNATURES COMPLETED

The estimated quantity of Ductile Iron Water Pipe Fitting on this plan sheet is 3,500 pounds. The actual quantity and type of fittings will vary based on field conditions.

The estimated quantity of "Water Service Line" on this plan sheet is 250 linear feet. The actual quantity will vary based on field conditions and will be dertermined during construction.

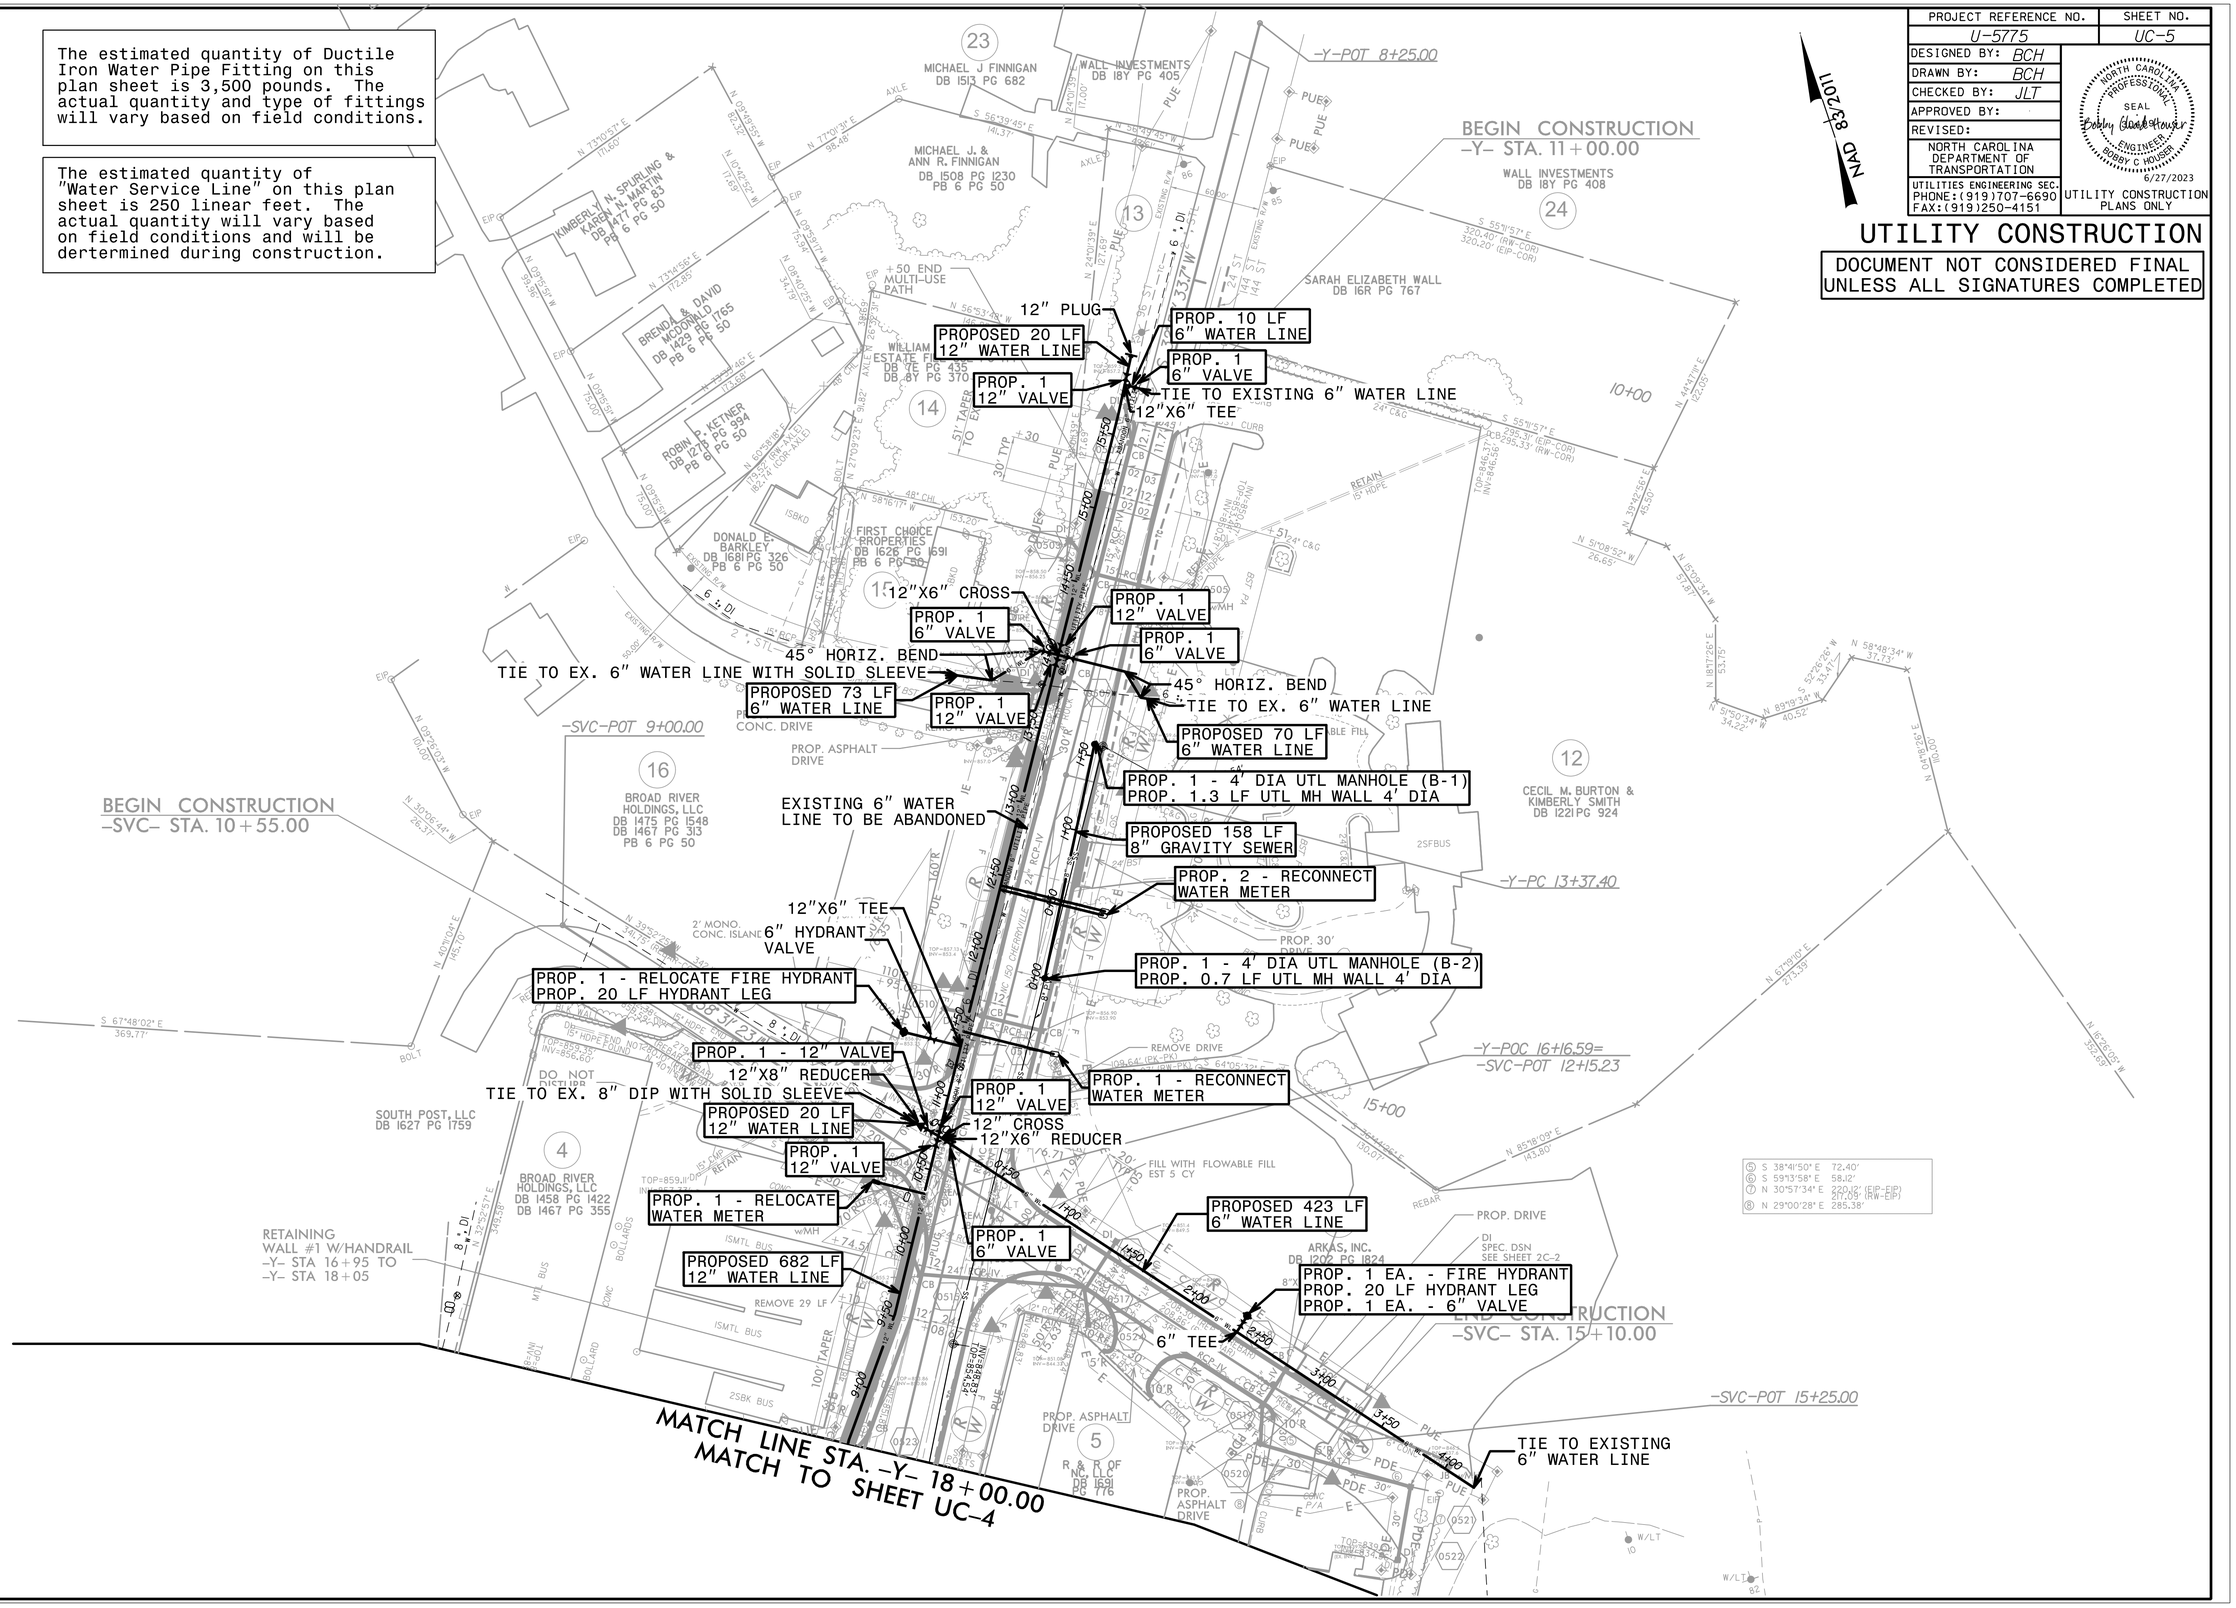

5/14/99

6/27/2023
5\Utilities\Rdy_Utl\Proj\U5775_Ut_(rdy sht5)_UA(uapr Sht5)_psh.dgn
12:25:02 PM