TIP PROJECT: B-5783

STATE OF NORTH CAROLINA
DIVISION OF HIGHWAYS

T.I.P. NO.	SHEET NO.
B-5783	UO-1

NOTE:
ALL UTILITY WORK SHOWN ON THIS SHEET IS DONE BY OTHERS.
NO PAYMENT WILL BE MADE TO THE CONTRACTOR FOR UTILITY WORK SHOWN ON THIS SHEET.

UTILITIES BY OTHERS PLANS
DAVIDSON COUNTY

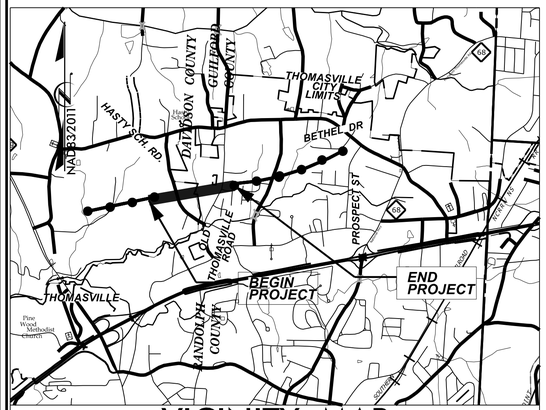

VICINITY MAP
(Not To Scale)

OFF SITE DETOUR

LOCATION: BRIDGE NO. 164 AND NO. 168 ON US 29 /US 70 OVER NORFOLK SOUTHERN RAILROAD

TYPE OF WORK: UTILITIES BY OTHERS

NAD83/2011

-NBL- STA. 32+84.34 =
-SBL- STA. 32+84.44
END TIP PROJECT B-5783
END CONSTRUCTION

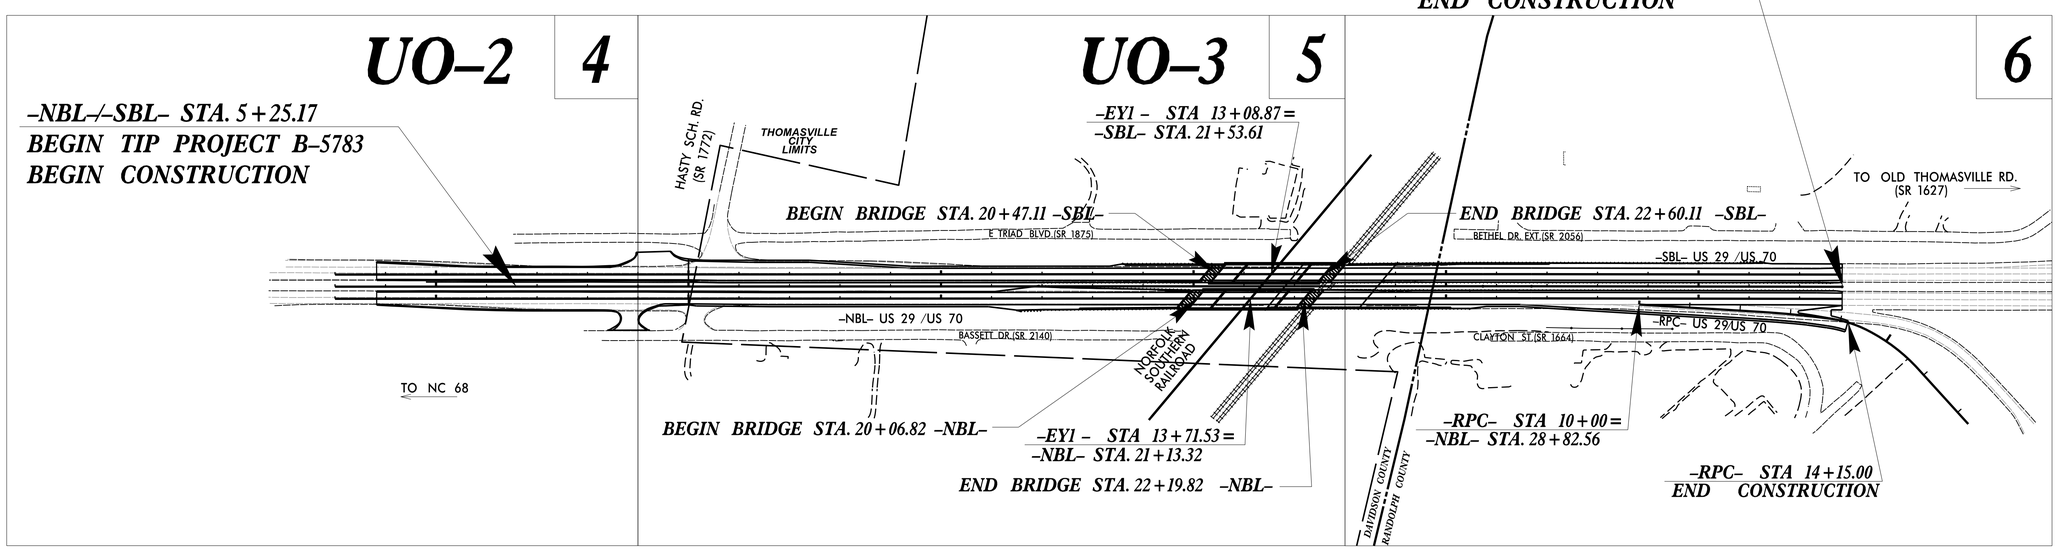

GRAPHIC SCALES

50 25 0 50 100
PLANS

50 25 0 50 100
PROFILE (HORIZONTAL)

5 2.5 0 5 10
PROFILE (VERTICAL)

INDEX OF SHEETS

SHEET NO.:	DESCRIPTION:
UO-1	TITLE SHEET
UO-2 - UO-3	UO PLAN SHEETS

UTILITIES OWNERS WITH CONFLICTS

A) GAS (DISTRIBUTION) - PIEDMONT NATURAL GAS
B) COMMUNICATIONS - SEGRA / SPIRIT

PREPARED IN THE OFFICE OF:
DAVIS • MARTIN • POWELL
ENGINEERS & SURVEYORS
6415 OLD PLANK RD. HIGH POINT, NC 27265
PHONE: (336)886-4821 FAX: (336)886-4458
WWW.DMP-INC.COM LICENSE: F-0245

Andy Larrick, PE	UTILITY PROJECT MANAGER
Kelly Hayes, PE, PLS	PROJECT UTILITY COORDINATOR
Kyle Stalls	PROJECT UTILITY COORDINATOR

DIVISION OF HIGHWAYS
DIVISION 9
375 SILAS CREEK PARKWAY
WINSTON-SALEM, NC 27127
PHONE (336) 747-7800
FAX (336) 761-2004

Matt Jones, PE	DIVISION PROJECT DEVELOPMENT ENGINEER
David Trantham	DIVISION UTILITY ENGINEER
Joshua McMahan	SR. DIVISION UTILITY COORDINATOR
Lou Porter	DIVISION UTILITY COORDINATOR

09/08/99
$$$$SYSTIME$$$$DGN$$$$
$$$$USERNAME$$$$