DocuSign Envelope ID: 7EA0CC79-D1C0-4445-AA5C-E8AA7E7B4253

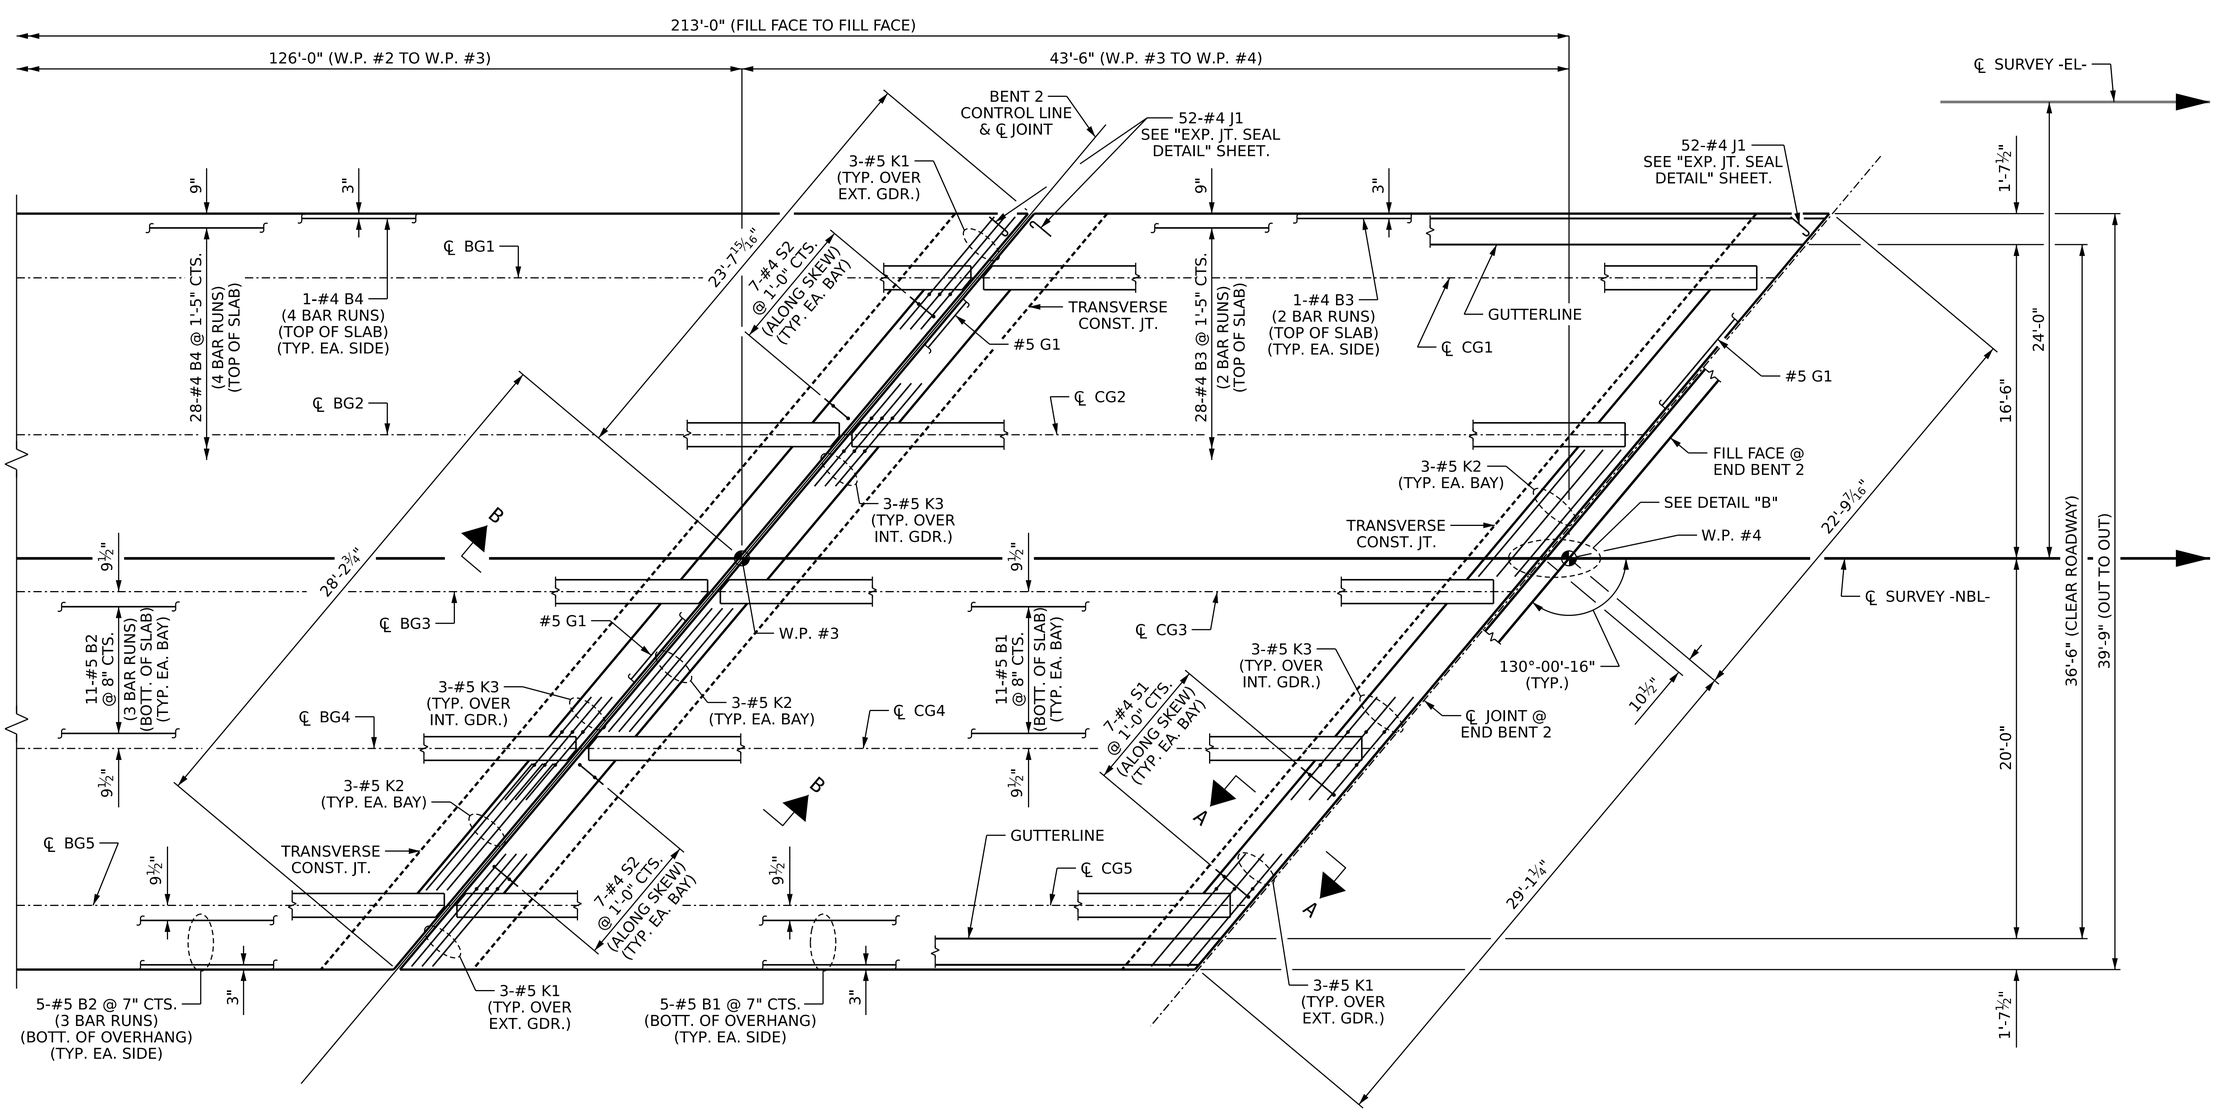

SPAN B

SPAN C

PLAN OF SPANS

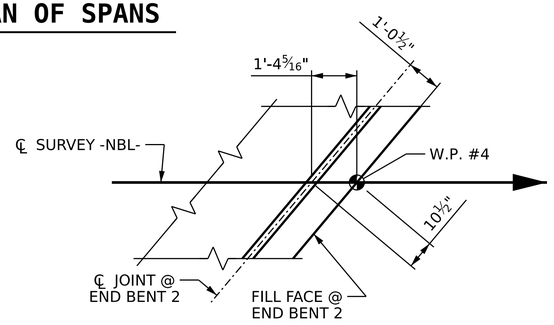

DETAIL "B"

NOTES:

SEE "TYPICAL SECTION" SHEET 2 OF 2 FOR SECTION A-A AND SECTION B-B.

FOR LOCATION OF INTERMEDIATE DIAPHRAGMS, SEE "FRAMING PLAN" SHEET.

FOR POURING SEQUENCE AND LOCATION OF TRANSVERSE CONSTRUCTION JOINTS, SEE "BILL OF MATERIAL" SHEET 1 OF 2.

THE QUANTITY OF #4 J1 BARS ON THE BILL OF MATERIAL IS BASED ON 1'-0" CENTERS. J1 BARS SHALL BE PLACED AT EACH VERTICAL STUD ANCHOR BOLT. IN THE EVENT THAT THE NUMBER OF VERTICAL STUD ANCHORS EXCEEDS THE NUMBER OF J1 BARS SPECIFIED, ADDITIONAL J1 BARS WILL NOT BE REQUIRED.

PROJECT NO. B-5783

DAVIDSON COUNTY

STATION: 21+13.32 -NBL-

SHEET 2 OF 2

STATE OF NORTH CAROLINA
DEPARTMENT OF TRANSPORTATION
RALEIGH
SUPERSTRUCTURE

PLAN OF SPANS

REVISIONS						SHEET NO.
NO.	BY:	DATE:	NO.	BY:	DATE:	S1-09
1			3			TOTAL SHEETS
2			4			40

DRAWN BY : T. BANKOVICH DATE : 12-22
CHECKED BY : J.A. BATTS DATE : 12-22
DESIGN ENGINEER OF RECORD: J.A. BATTS DATE : 12-22

WGI
5640 Dillard Drive, Suite 200
Cary, NC 27518
LICENSURE NO. C-4434

NORTH CAROLINA PROFESSIONAL SEAL 18056 ENGINEER JOHN A. BATTS
3/21/2023 | 5:57 AM PDT

DOCUMENT NOT CONSIDERED FINAL UNLESS ALL SIGNATURES COMPLETED

3/21/2023 8:05:25 AM P:\Raleigh\Projects\2019\Division 9 (Davenport)\B-5783\Structures\Drawings(NEW)\Final\280164_NB\B-5783_SMU_S_280164.dgn