DocuSign Envelope ID: 7C7DA593-22BB-4AE2-ABBE-256F7A776D01

PROJECT REFERENCE NO.	SHEET NO.
R-5799	6

ROADWAY DESIGN ENGINEER
Docu Signed by: Allison Dake
SEAL 042351
NORTH CAROLINA PROFESSIONAL ENGINEER ALLISON C. DAKE
6/15/2023

HYDRAULICS ENGINEER
Docu Signed by: Alexander Vinson
SEAL 049764
NORTH CAROLINA PROFESSIONAL ENGINEER ALEXANDER R. VINSON
6/15/2023

DOCUMENT NOT CONSIDERED FINAL UNLESS ALL SIGNATURES COMPLETED

RS&H
1520 SOUTH BOULEVARD, SUITE 200
CHARLOTTE, NC 28203
NC FIRM LICENSE No: F-0493

NAD 83/NA 2011

-L- CURVE DATA	-RA2- CURVE DATA	-Y4- CURVE DATA	-Y5- CURVE DATA
-L- PI Sta 29+32.09	-RA2- PI Sta 10+00.00	-Y4- PI Sta 11+95.91	-Y5- PI Sta 11+99.95
Δ = 7° 52' 38.2" (RT)	Δ = 359° 59' 55.3" (LT)	Δ = 2° 04' 51.3" (RT)	Δ = 13° 31' 34.4" (RT)
D = 2° 37' 20.0"	D = 104° 10' 26.9"	D = 2° 27' 13.6"	D = 9° 10' 02.4"
L = 300.40'	L = 345.58'	L = 84.80'	L = 147.55'
T = 150.44'	T = 0.00'	T = 42.41'	T = 74.12'
R = 2,185.00'	R = 55.00'	R = 2,335.00'	R = 625.00'
SE = SEE PLANS		SE = SEE PLANS	SE = SEE PLANS
RO = SEE PLANS		RO = SEE PLANS	RO = SEE PLANS

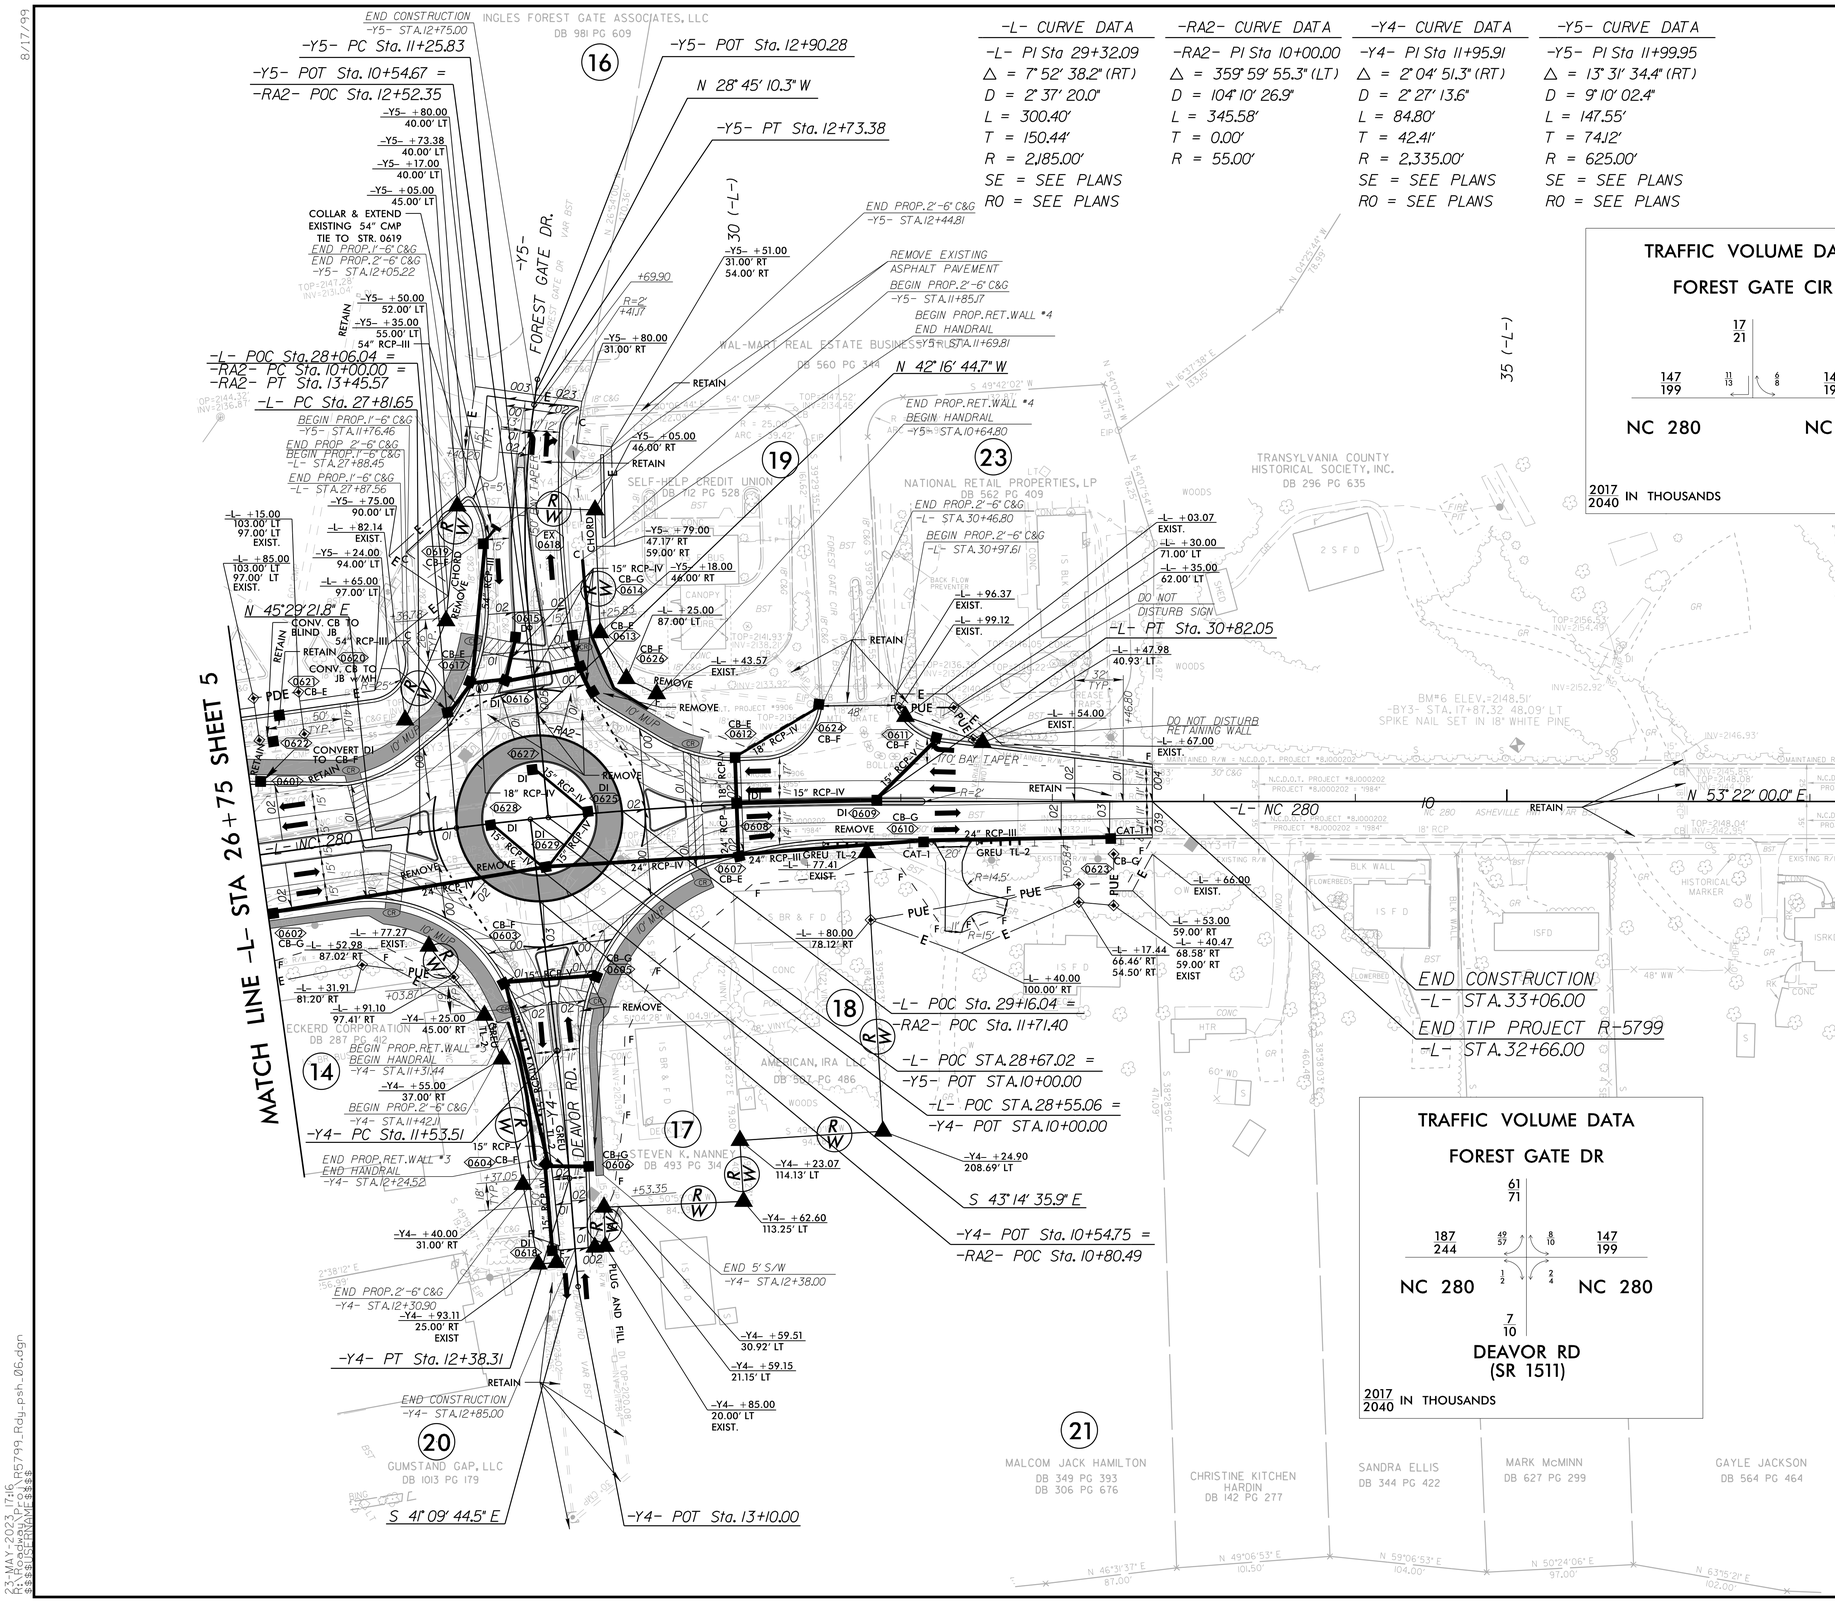

FOR –RW3– DETAIL, SEE SHEET W–3
FOR –RW4– DETAIL, SEE SHEET W–6
FOR –L– PROFILE, SEE SHEET NO. 10
FOR –RA2– PROFILE, SEE SHEET NO. 11
FOR –Y4– PROFILE, SEE SHEET NO. 13
FOR –Y5– PROFILE, SEE SHEET NO. 13
FOR –RA2–, SEE DETAIL SHEET 2B–5

8/17/99

23-MAY-2023 17:16
R:\Roadway\Proj\R5799_Rdy_psh_06.dgn
$$$$USERNAME$$$$