DocuSign Envelope ID: 7C7DA593-22BB-4AE2-ABBE-256F7A776D01

PROJ. REFERENCE NO.	SHEET NO.
R-5799	TMP-11

NOTE: MAINTAIN ACCESS TO STATE EMPLOYEES CREDIT UNION DRIVEWAY AT ALL TIMES. ANY DAY-TIME/BUSINESS HOURS CONSTRUCTION TO BE COMPLETED USING A FLAGGER.

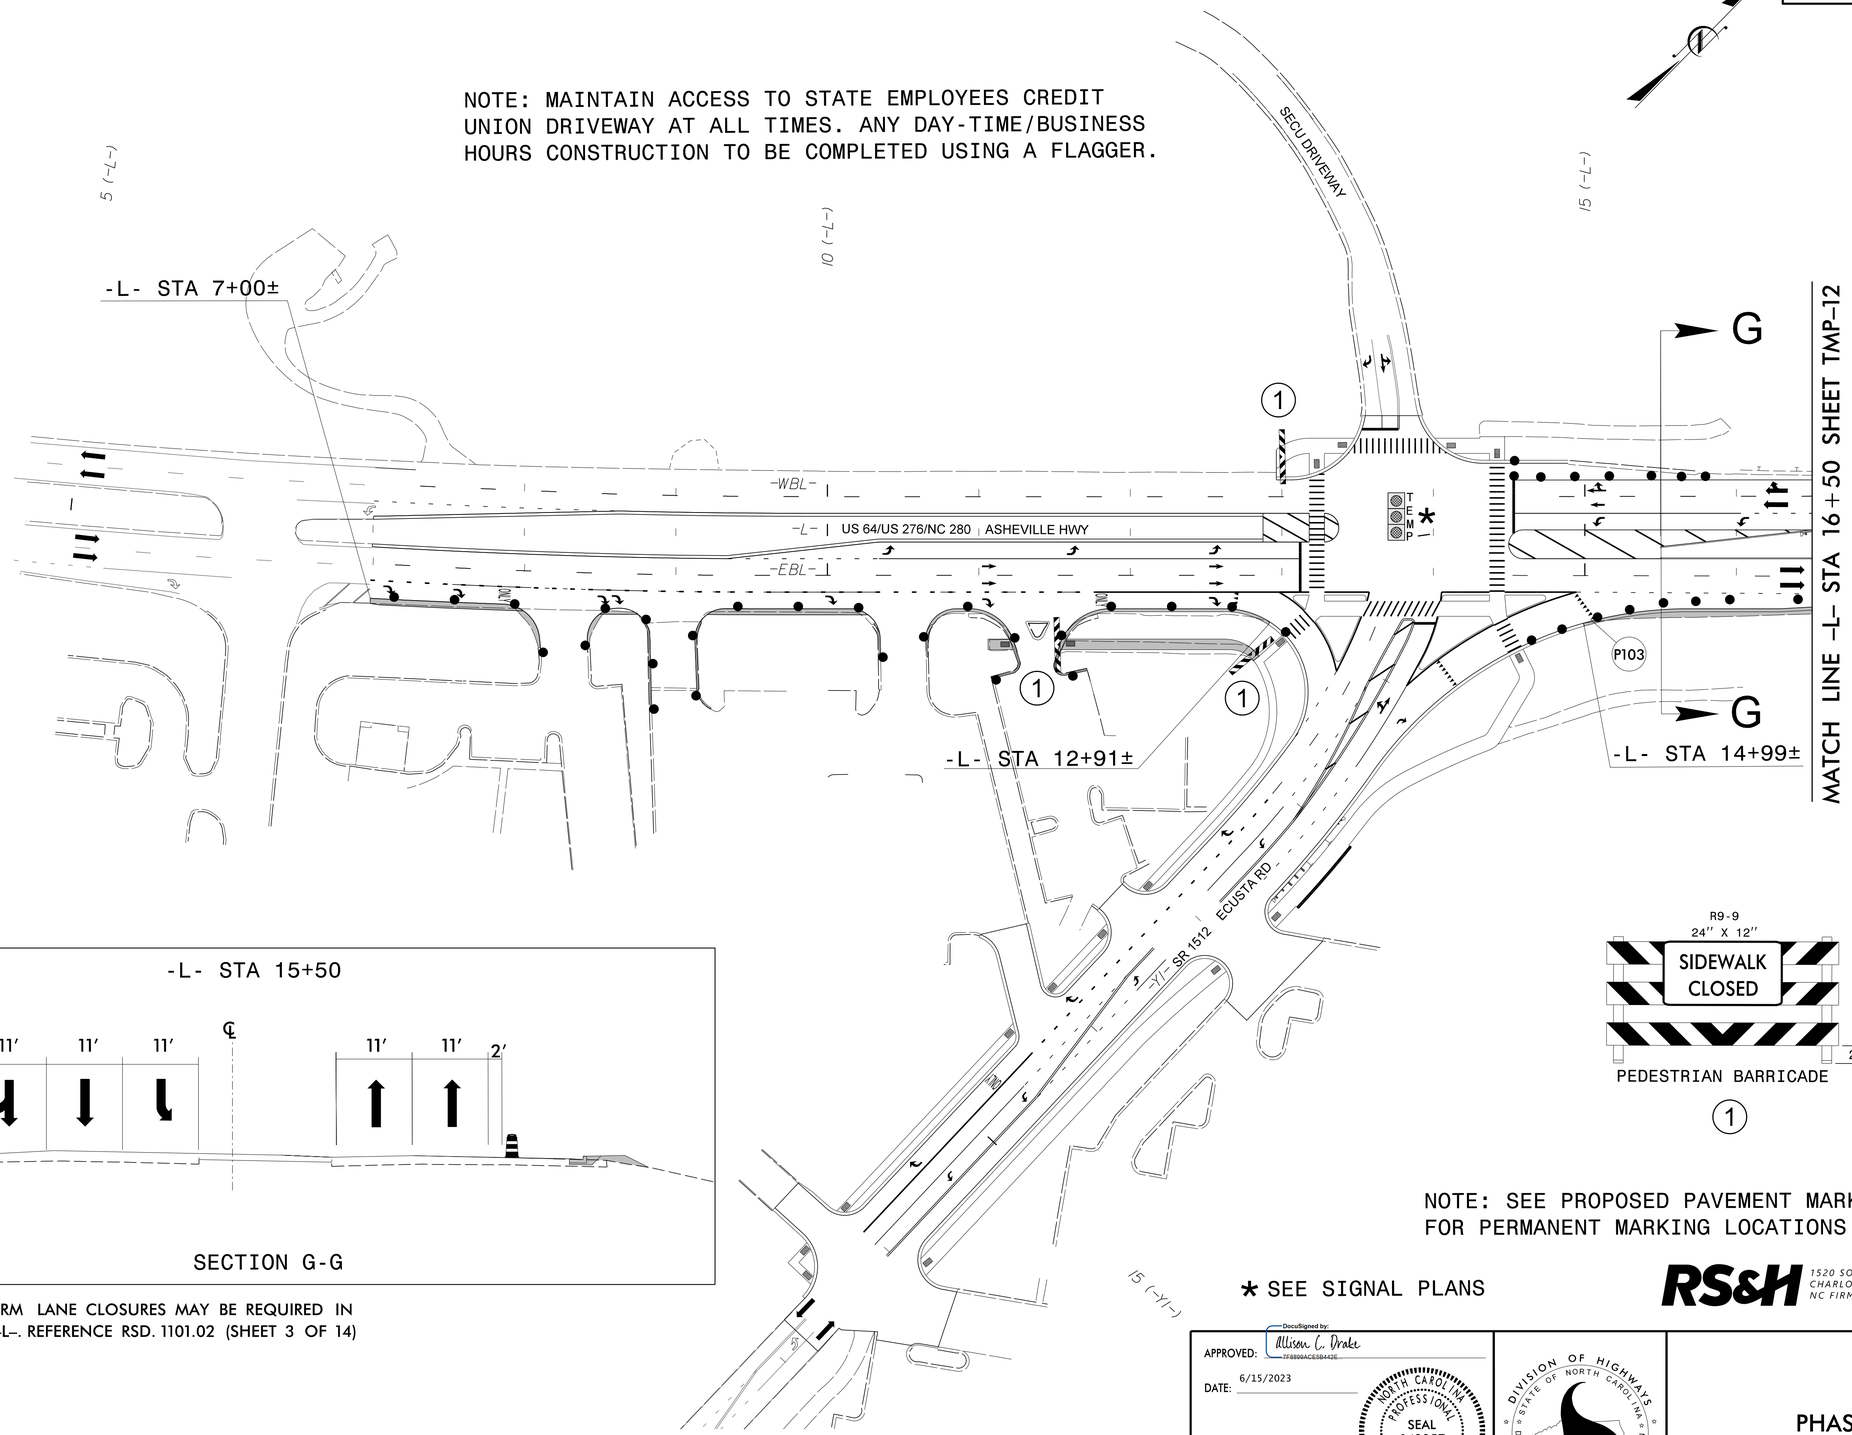

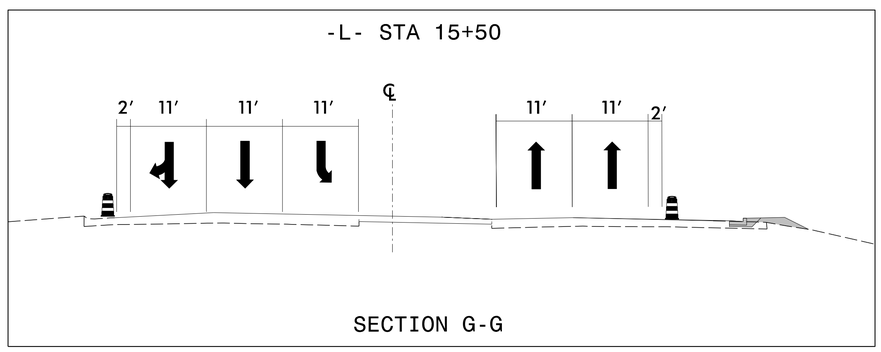

NOTE: SHORT TERM LANE CLOSURES MAY BE REQUIRED IN AREAS ALONG -L-. REFERENCE RSD. 1101.02 (SHEET 3 OF 14)

PEDESTRIAN BARRICADE

1

NOTE: SEE PROPOSED PAVEMENT MARKING PLANS FOR PERMANENT MARKING LOCATIONS AND DETAIL.

* SEE SIGNAL PLANS

RS&H
1520 SOUTH BOULEVARD, SUITE 200
CHARLOTTE, NC 28203
NC FIRM LICENSE No: F-0493

APPROVED: DocuSigned by: Allison C. Drake 7F8890ACE5B442E...

DATE: 6/15/2023

NORTH CAROLINA PROFESSIONAL SEAL 042357 ENGINEER ALLISON C. DRAKE

DIVISION OF HIGHWAYS · STATE OF NORTH CAROLINA · DEPARTMENT OF TRANSPORTATION · WORK ZONE TRAFFIC CONTROL

DOCUMENT NOT CONSIDERED FINAL UNLESS ALL SIGNATURES COMPLETED

PHASE IV
DETAIL

5/5/2023
R:\Traffic\TrafficControl\TCP\R5799_TC_TMP_piv_dtl_01_new.dgn
User:McLaughR