DocuSign Envelope ID: F84278B5-BF74-4AAB-BE38-441CE4DFB254

PROJ. REFERENCE NO.	SHEET NO.
R-5799	TMP-14

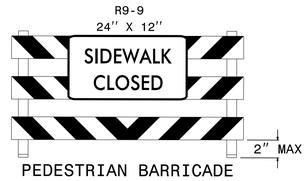

NOTE: MAINTAIN ACCESS TO STATE EMPLOYEES CREDIT UNION DRIVEWAY AT ALL TIMES. ANY DAY-TIME/BUSINESS HOURS CONSTRUCTION TO BE COMPLETED USING A FLAGGER.

** NOTE: SEE SHEET TMP-3A FOR INTERMEDIATE CONTRACT TIME (ICT) RESTRICTIONS. ONLY ONE (1) LANE IS TO BE MAINTAINED ON -L- (US 64/US 276/NC 280 WESTBOUND) DURING -L- STA.7+00± TO STA. 12+95± CONSTRUCTION. SEE RSD 1101.02 (SHEET 3 OF 14) FOR TRAFFIC CONTROL SIGNING, DEVICES, AND TAPERS. TEMPORARY SIGNAL TIMING TO BE ADJUSTED AS DIRECTED BY THE ENGINEER.

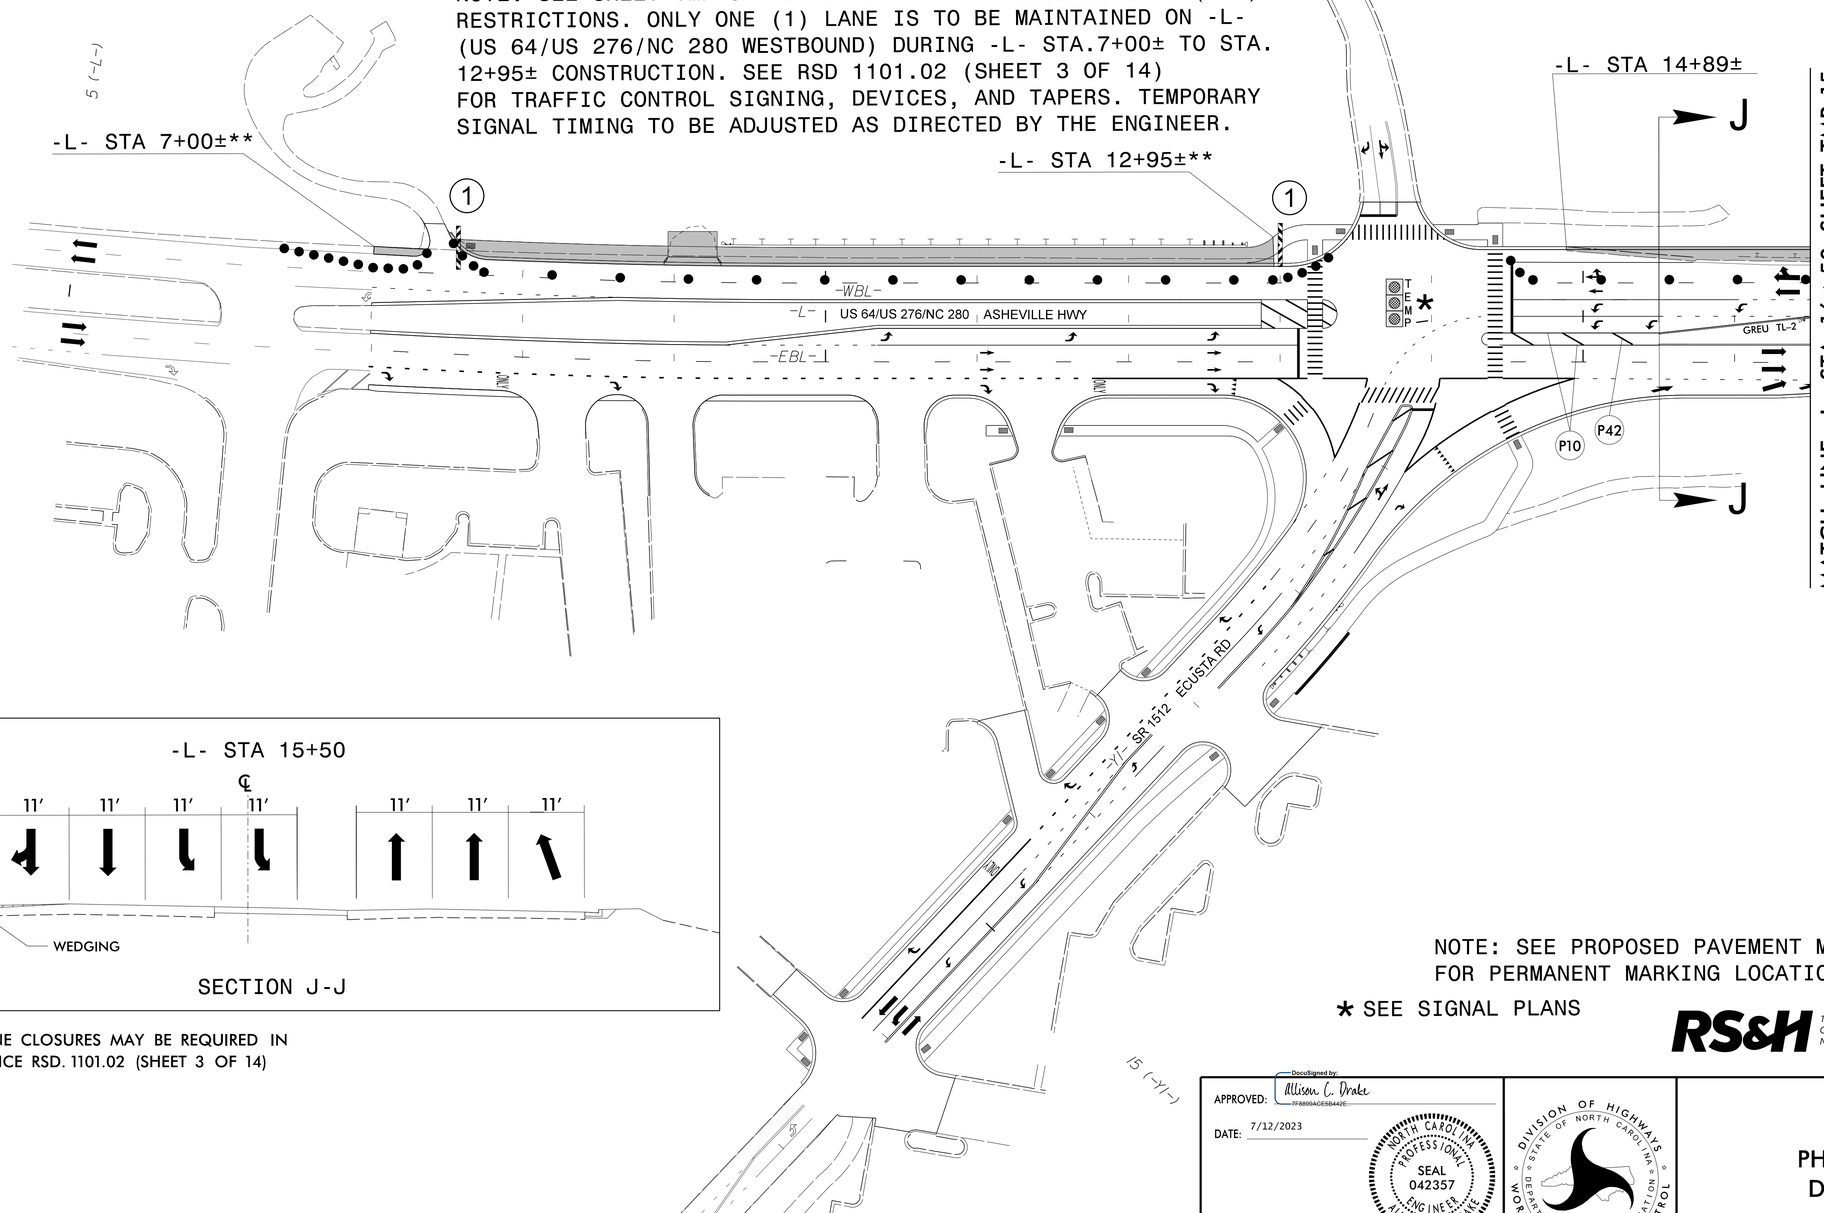

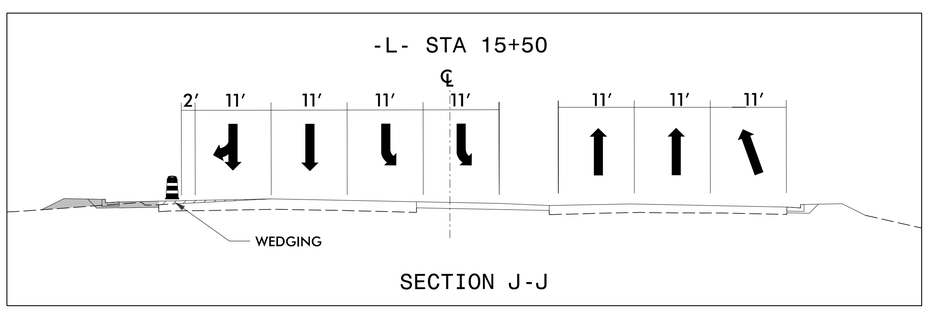

NOTE: SHORT TERM LANE CLOSURES MAY BE REQUIRED IN SOME AREAS. REFERENCE RSD. 1101.02 (SHEET 3 OF 14)

NOTE: SEE PROPOSED PAVEMENT MARKING PLANS FOR PERMANENT MARKING LOCATIONS AND DETAIL.

* SEE SIGNAL PLANS

RS&H 1520 SOUTH BOULEVARD, SUITE 200 CHARLOTTE, NC 28203 NC FIRM LICENSE No: F-0493

APPROVED: DocuSigned by: Allison C. Drake FF8B69ACE5B442E...

DATE: 7/12/2023

NORTH CAROLINA PROFESSIONAL SEAL 042357 ENGINEER ALLISON C. DRAKE

DIVISION OF HIGHWAYS STATE OF NORTH CAROLINA DEPARTMENT OF TRANSPORTATION WORK ZONE TRAFFIC CONTROL

DOCUMENT NOT CONSIDERED FINAL UNLESS ALL SIGNATURES COMPLETED

PHASE V
DETAIL

7/11/2023
R:\Traffic\TrafficControl\TCP\R5799_TC_TMP_pv_dtl_01_new.dgn
User:McLaughR